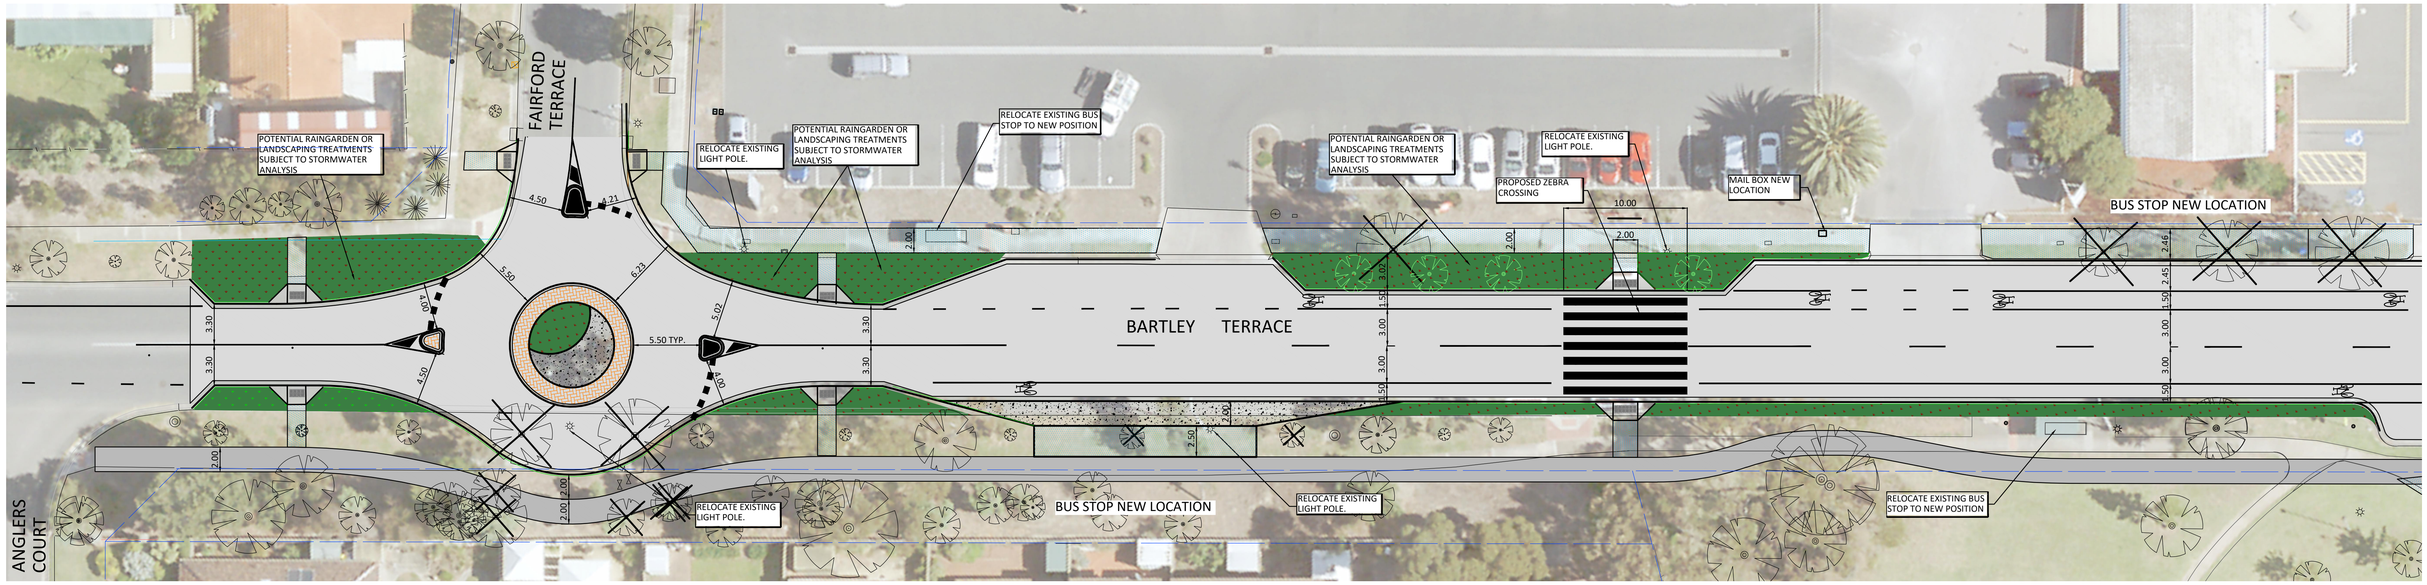

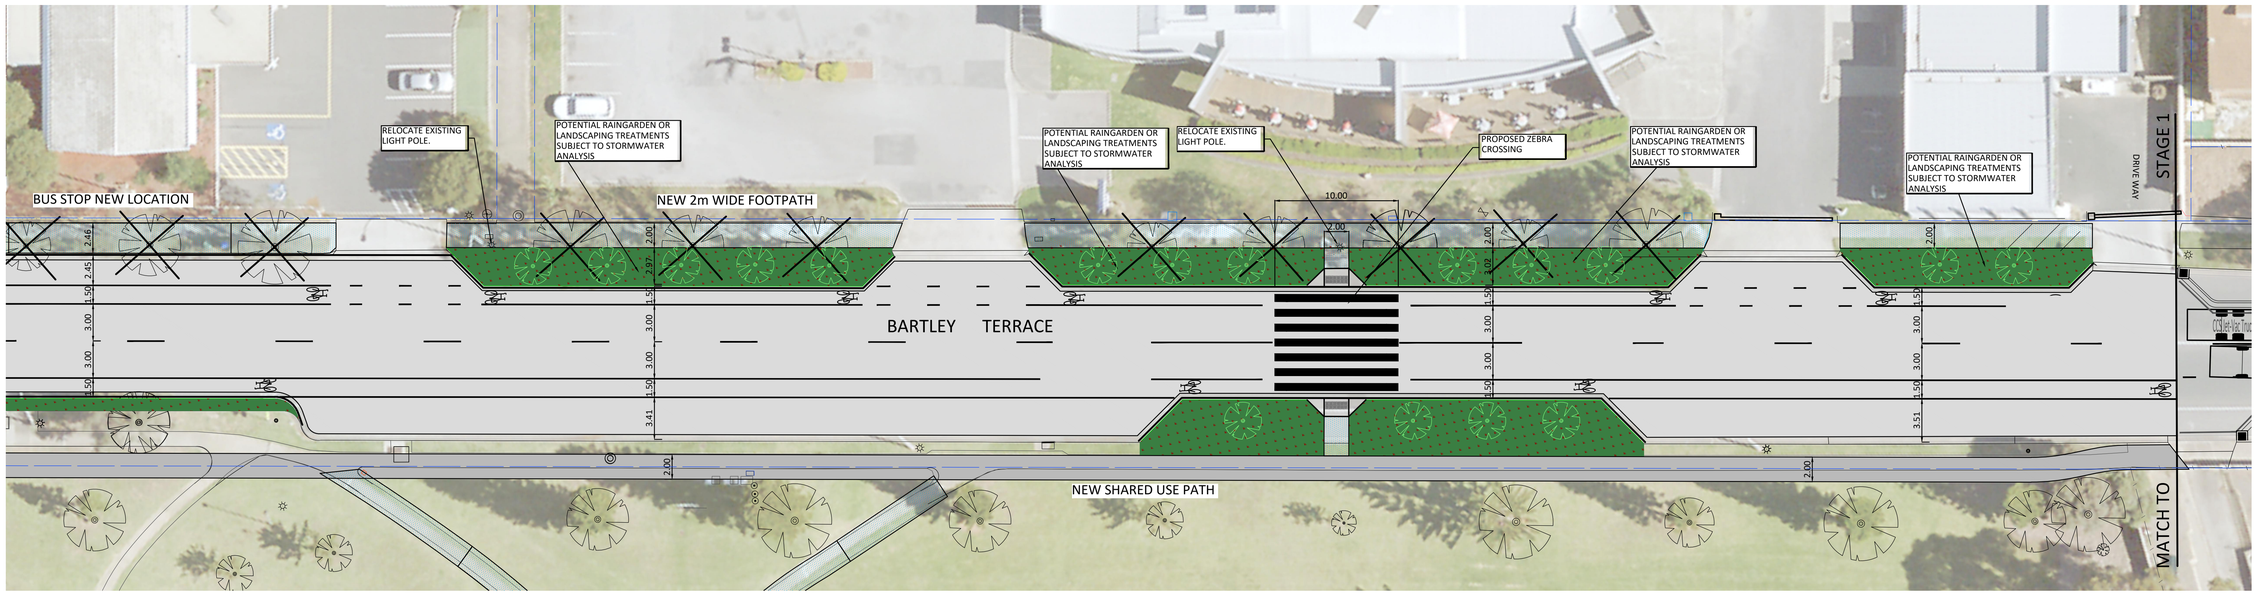

City of Charles Sturt

BARTLEY TERRACE

WEST LAKES SHORE STREETSCAPE

SCALE 1:200

LEGEND:

- PROPERTY BOUNDARY
- NEW 150mm VERTICAL KERB AND GUTTER
- 750mm SPOON DRAIN
- NEW VEHICULAR CROSSING
- STANDARD KERB RAMP AND LANDING
- NEW TREES
- TREE TO BE REMOVED BY CCS PARKS & ARB. UNIT
- NEW SHARED USE PATH
- ROAD PAVEMENT
- CONCRETE FOOTPATH
- BUS STOP PAVEMENT
- MEDIAN ISLAND TEXTCRETE STENCIL PAVE INFILL, MINIMUM 130mm THICK CONCRETE 32MPa WITH SL72 FABRIC PLACED CENTRAL, STRETCHER BOND PATTERN TERRACOTTA RED (PAVERS COLOUR)
- POTENTIAL RAINGARDEN OR LANDSCAPING VERGE