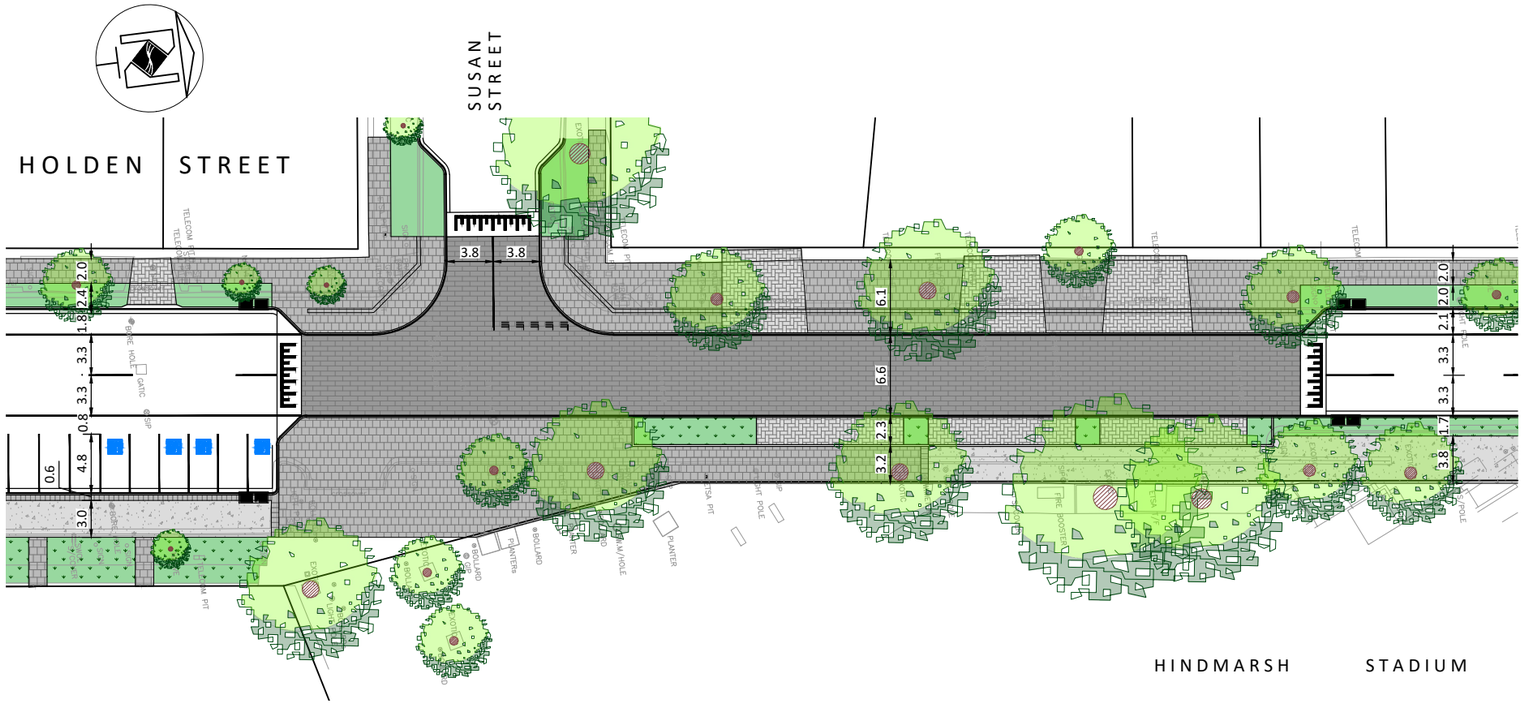

RAISED INTERSECTION TREATMENT

RAISED INTERSECTION TREATMENT EXAMPLE

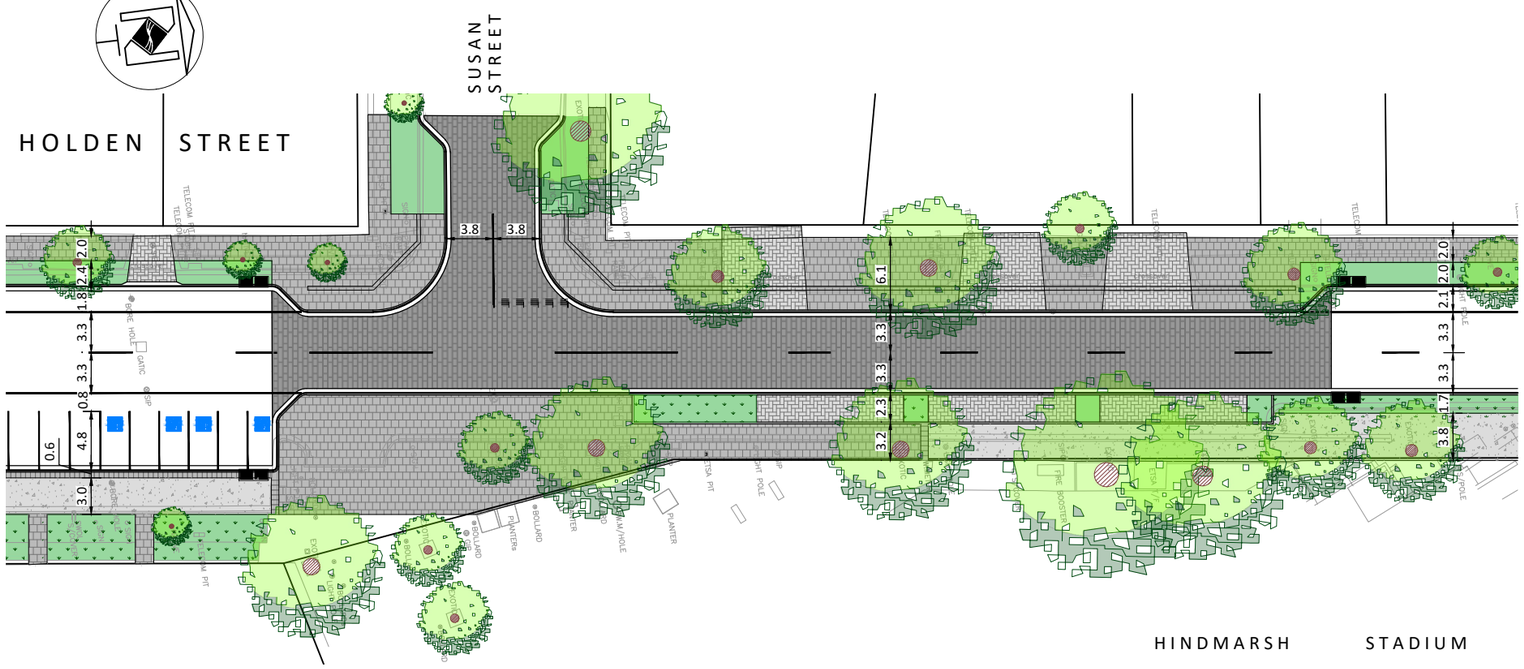

STREET PRINT INTERSECTION TREATMENT

STREET PRINT INTERSECTION TREATMENT EXAMPLE

SCALE - 1:500 AT A3

0 5 10 15 20 25 METRES

City of Charles Sturt

HINDMARSH

HOLDEN STREET UPGRADE

SUSAN STREET INTERSCTION
INTERSECTION TREATMENT OPTIONS