


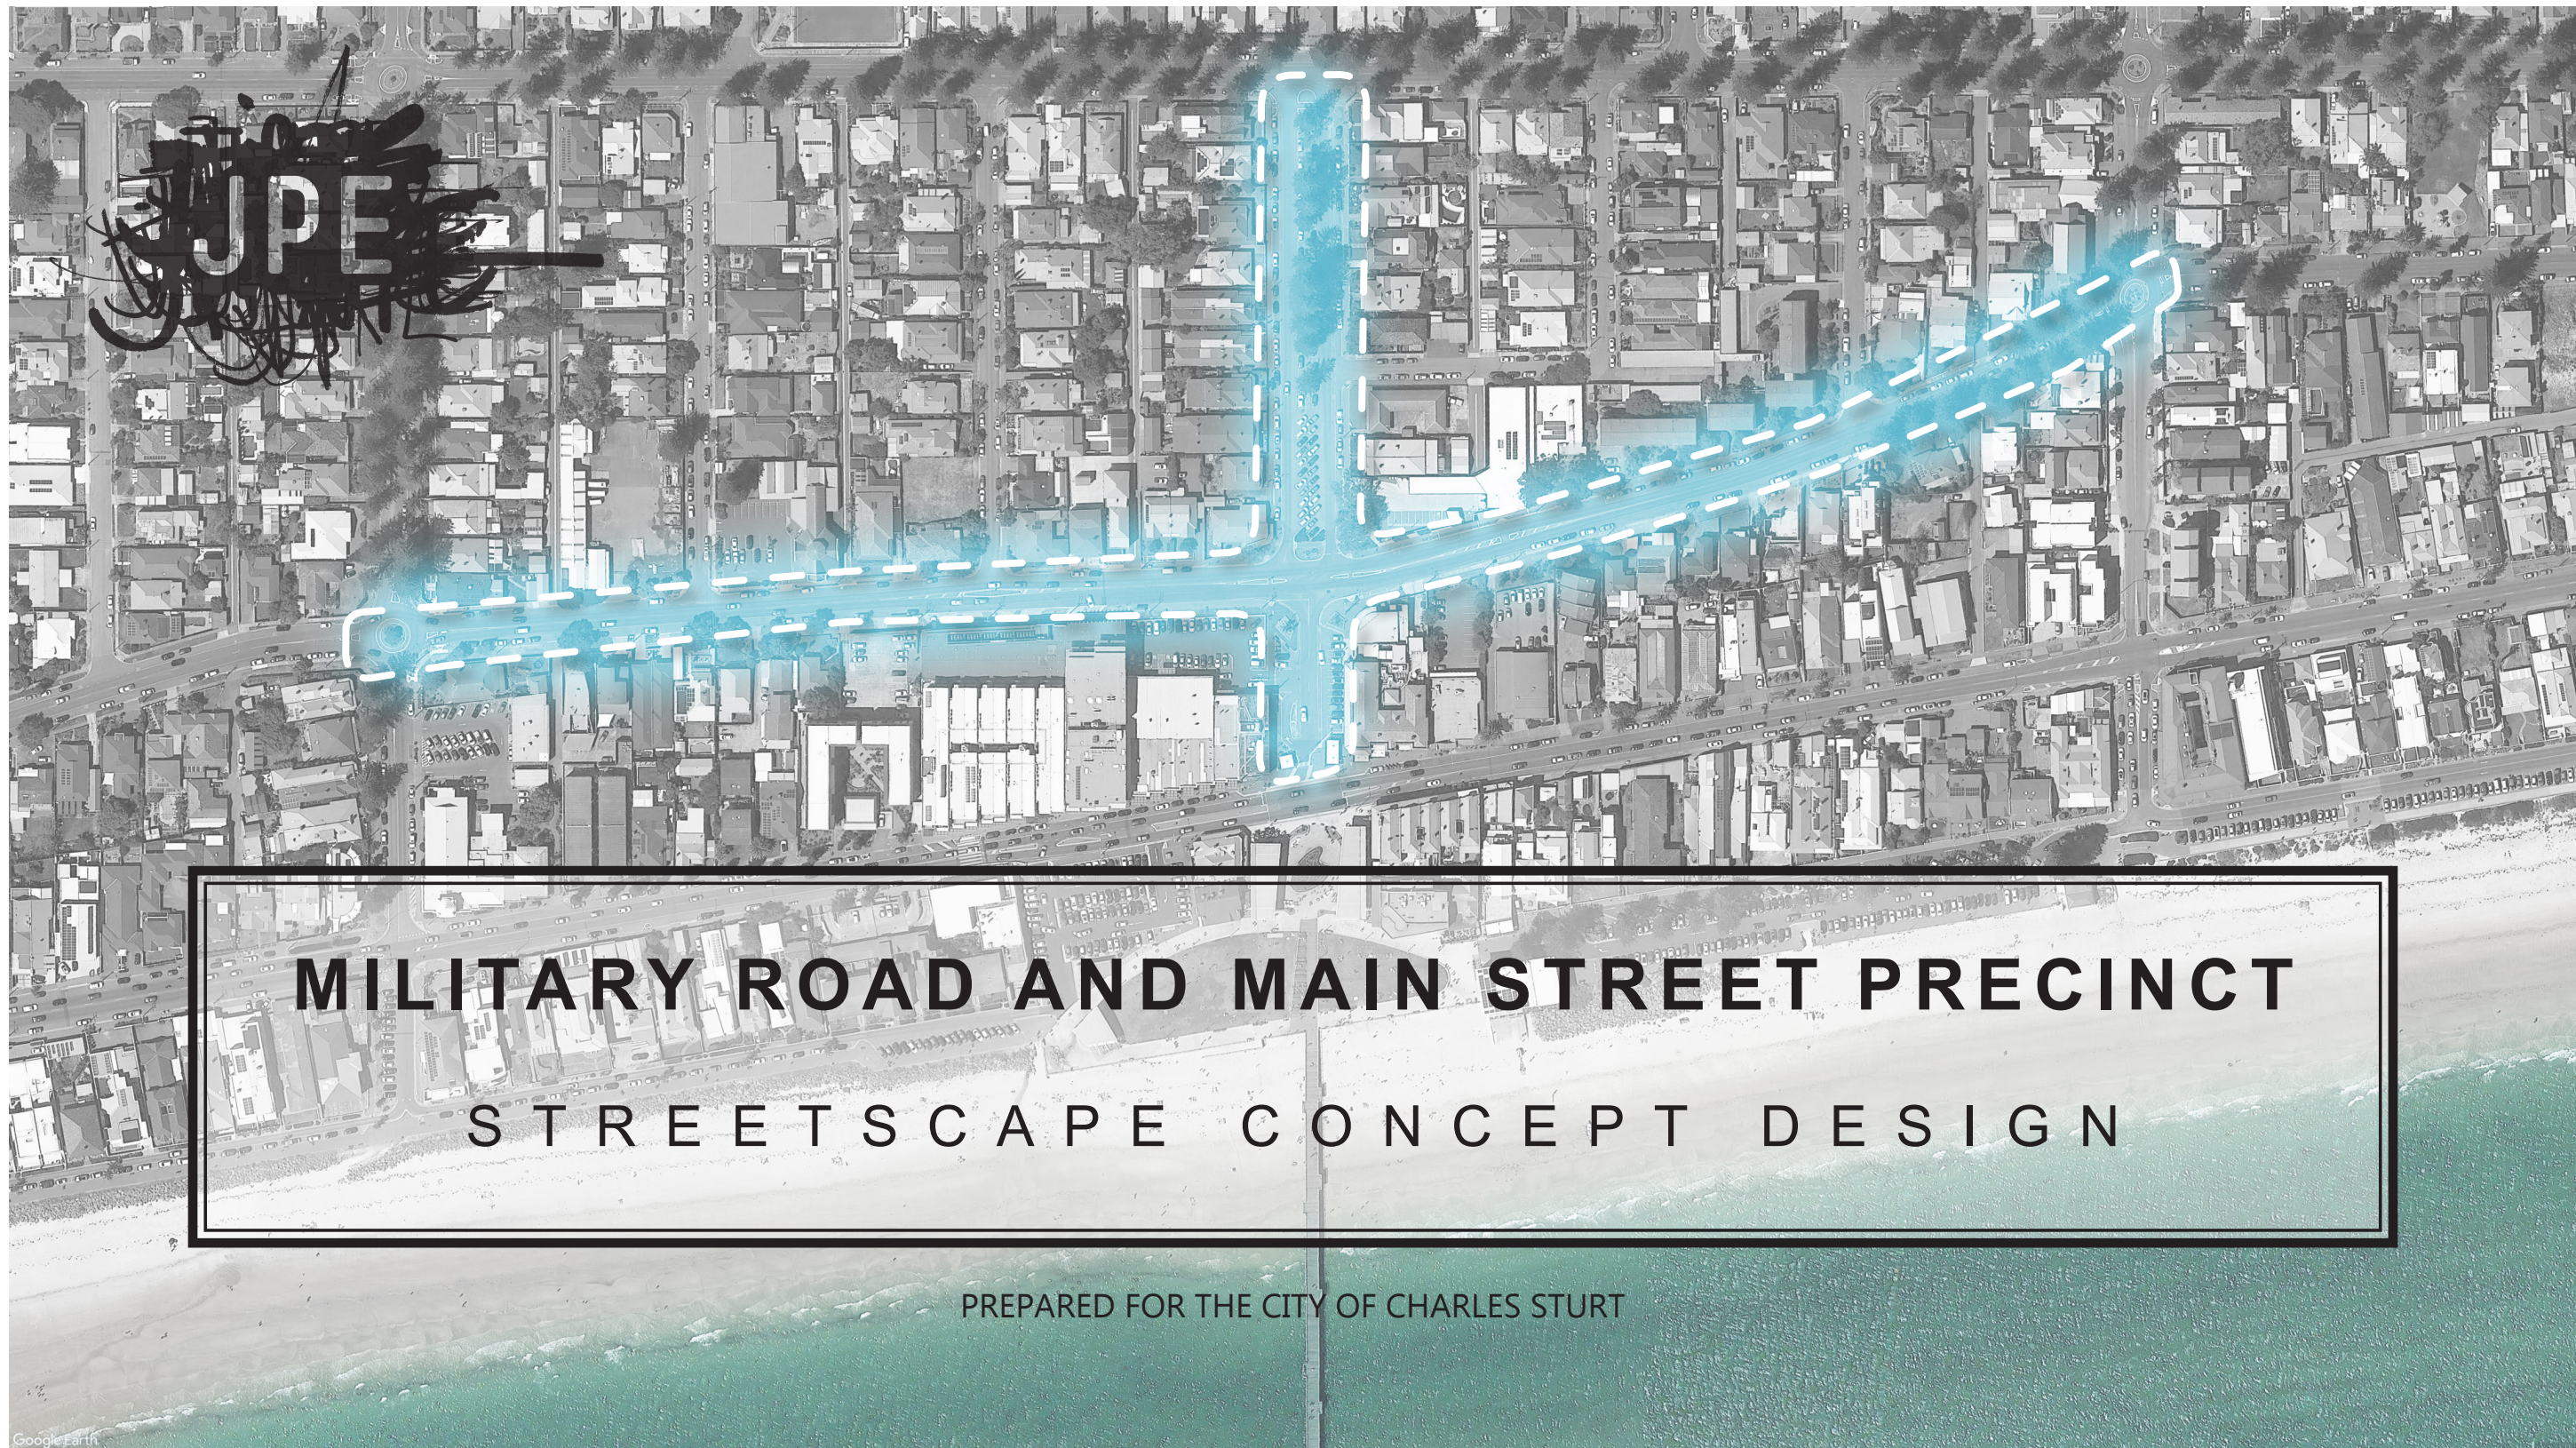

MILITARY ROAD AND MAIN STREET PRECINCT

STREETSCAPE CONCEPT DESIGN

PREPARED FOR THE CITY OF CHARLES STURT





KEY PLAN







MILITARY ROAD NORTH | CONCEPT PLAN A

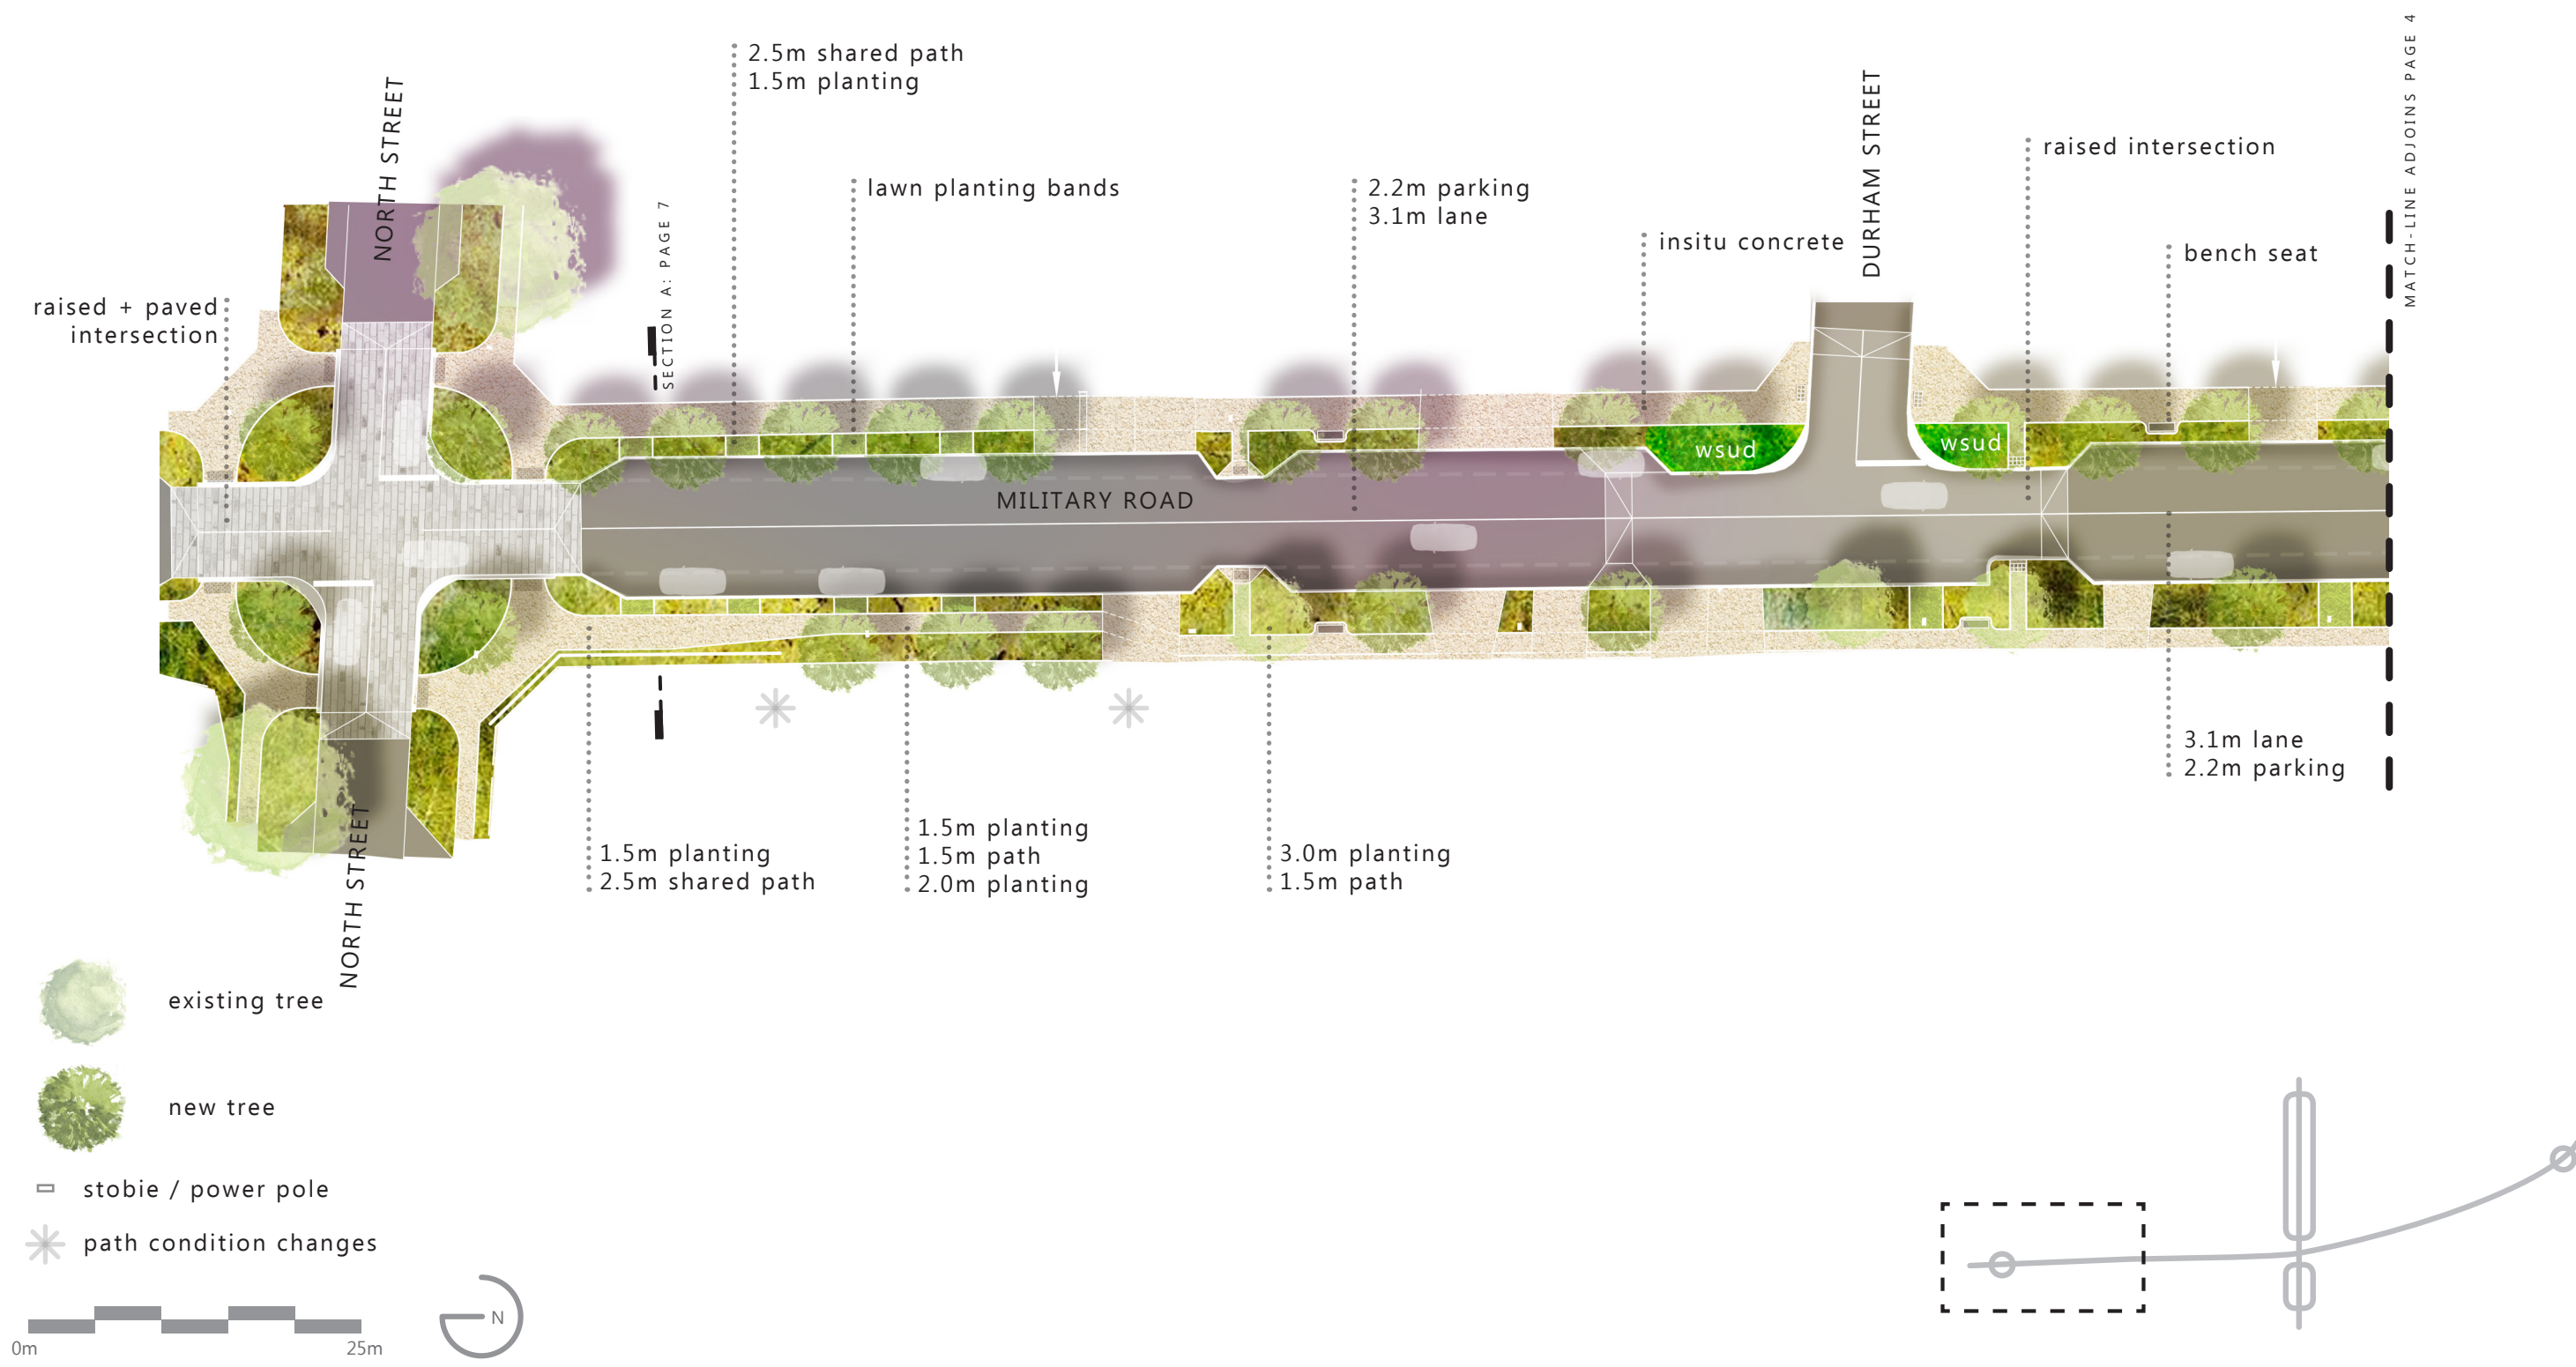

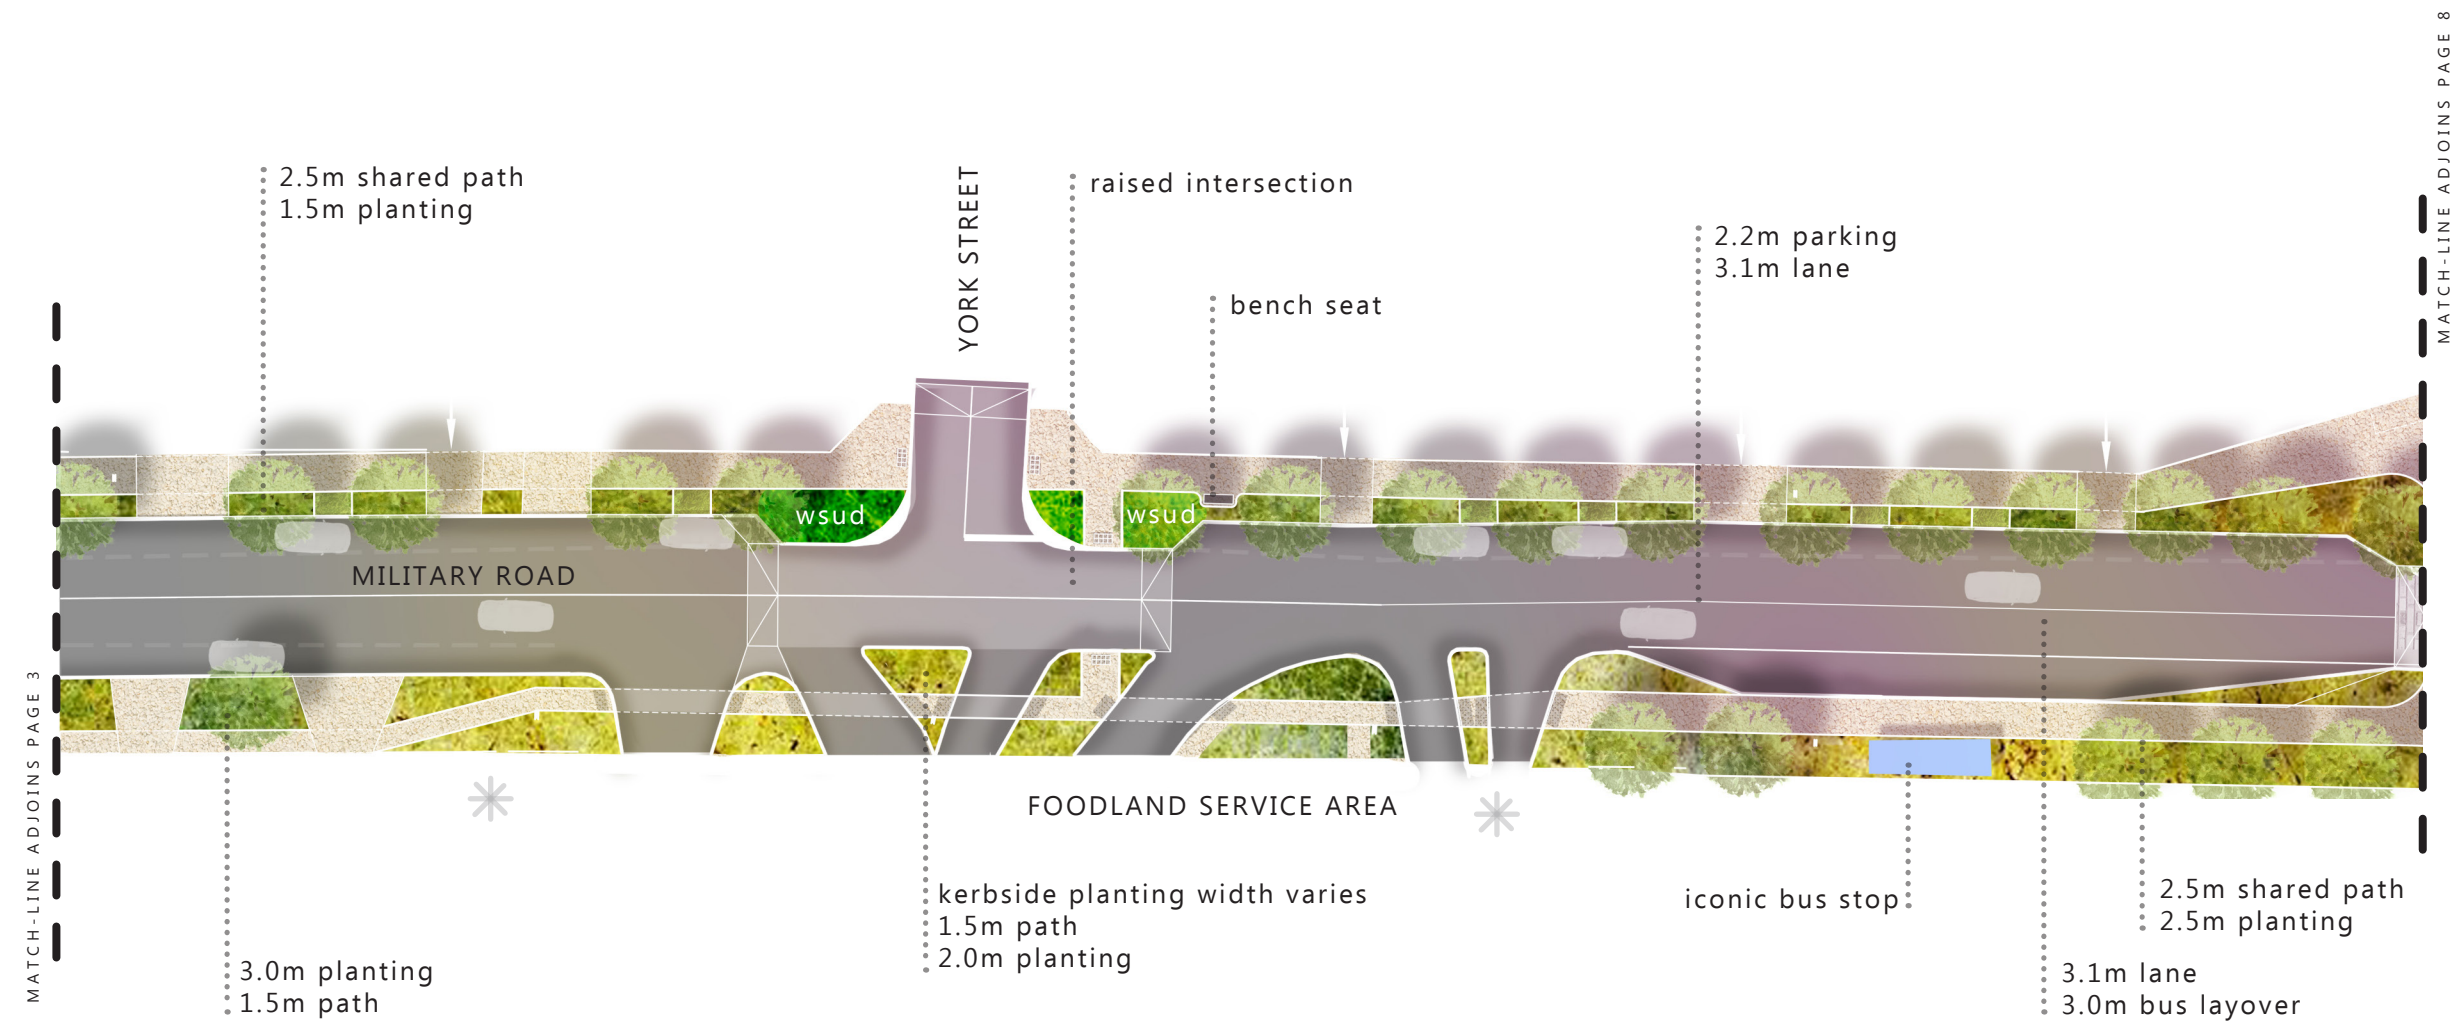


- existing tree
- new tree
- stobie / power pole
- path condition changes

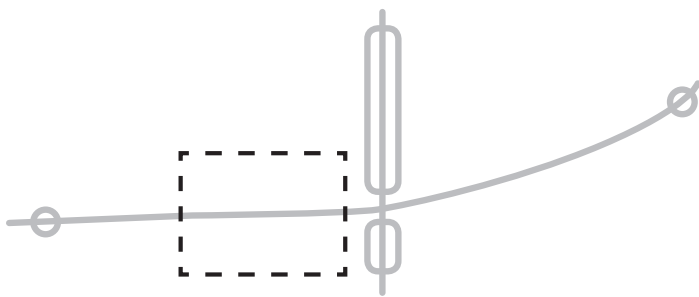

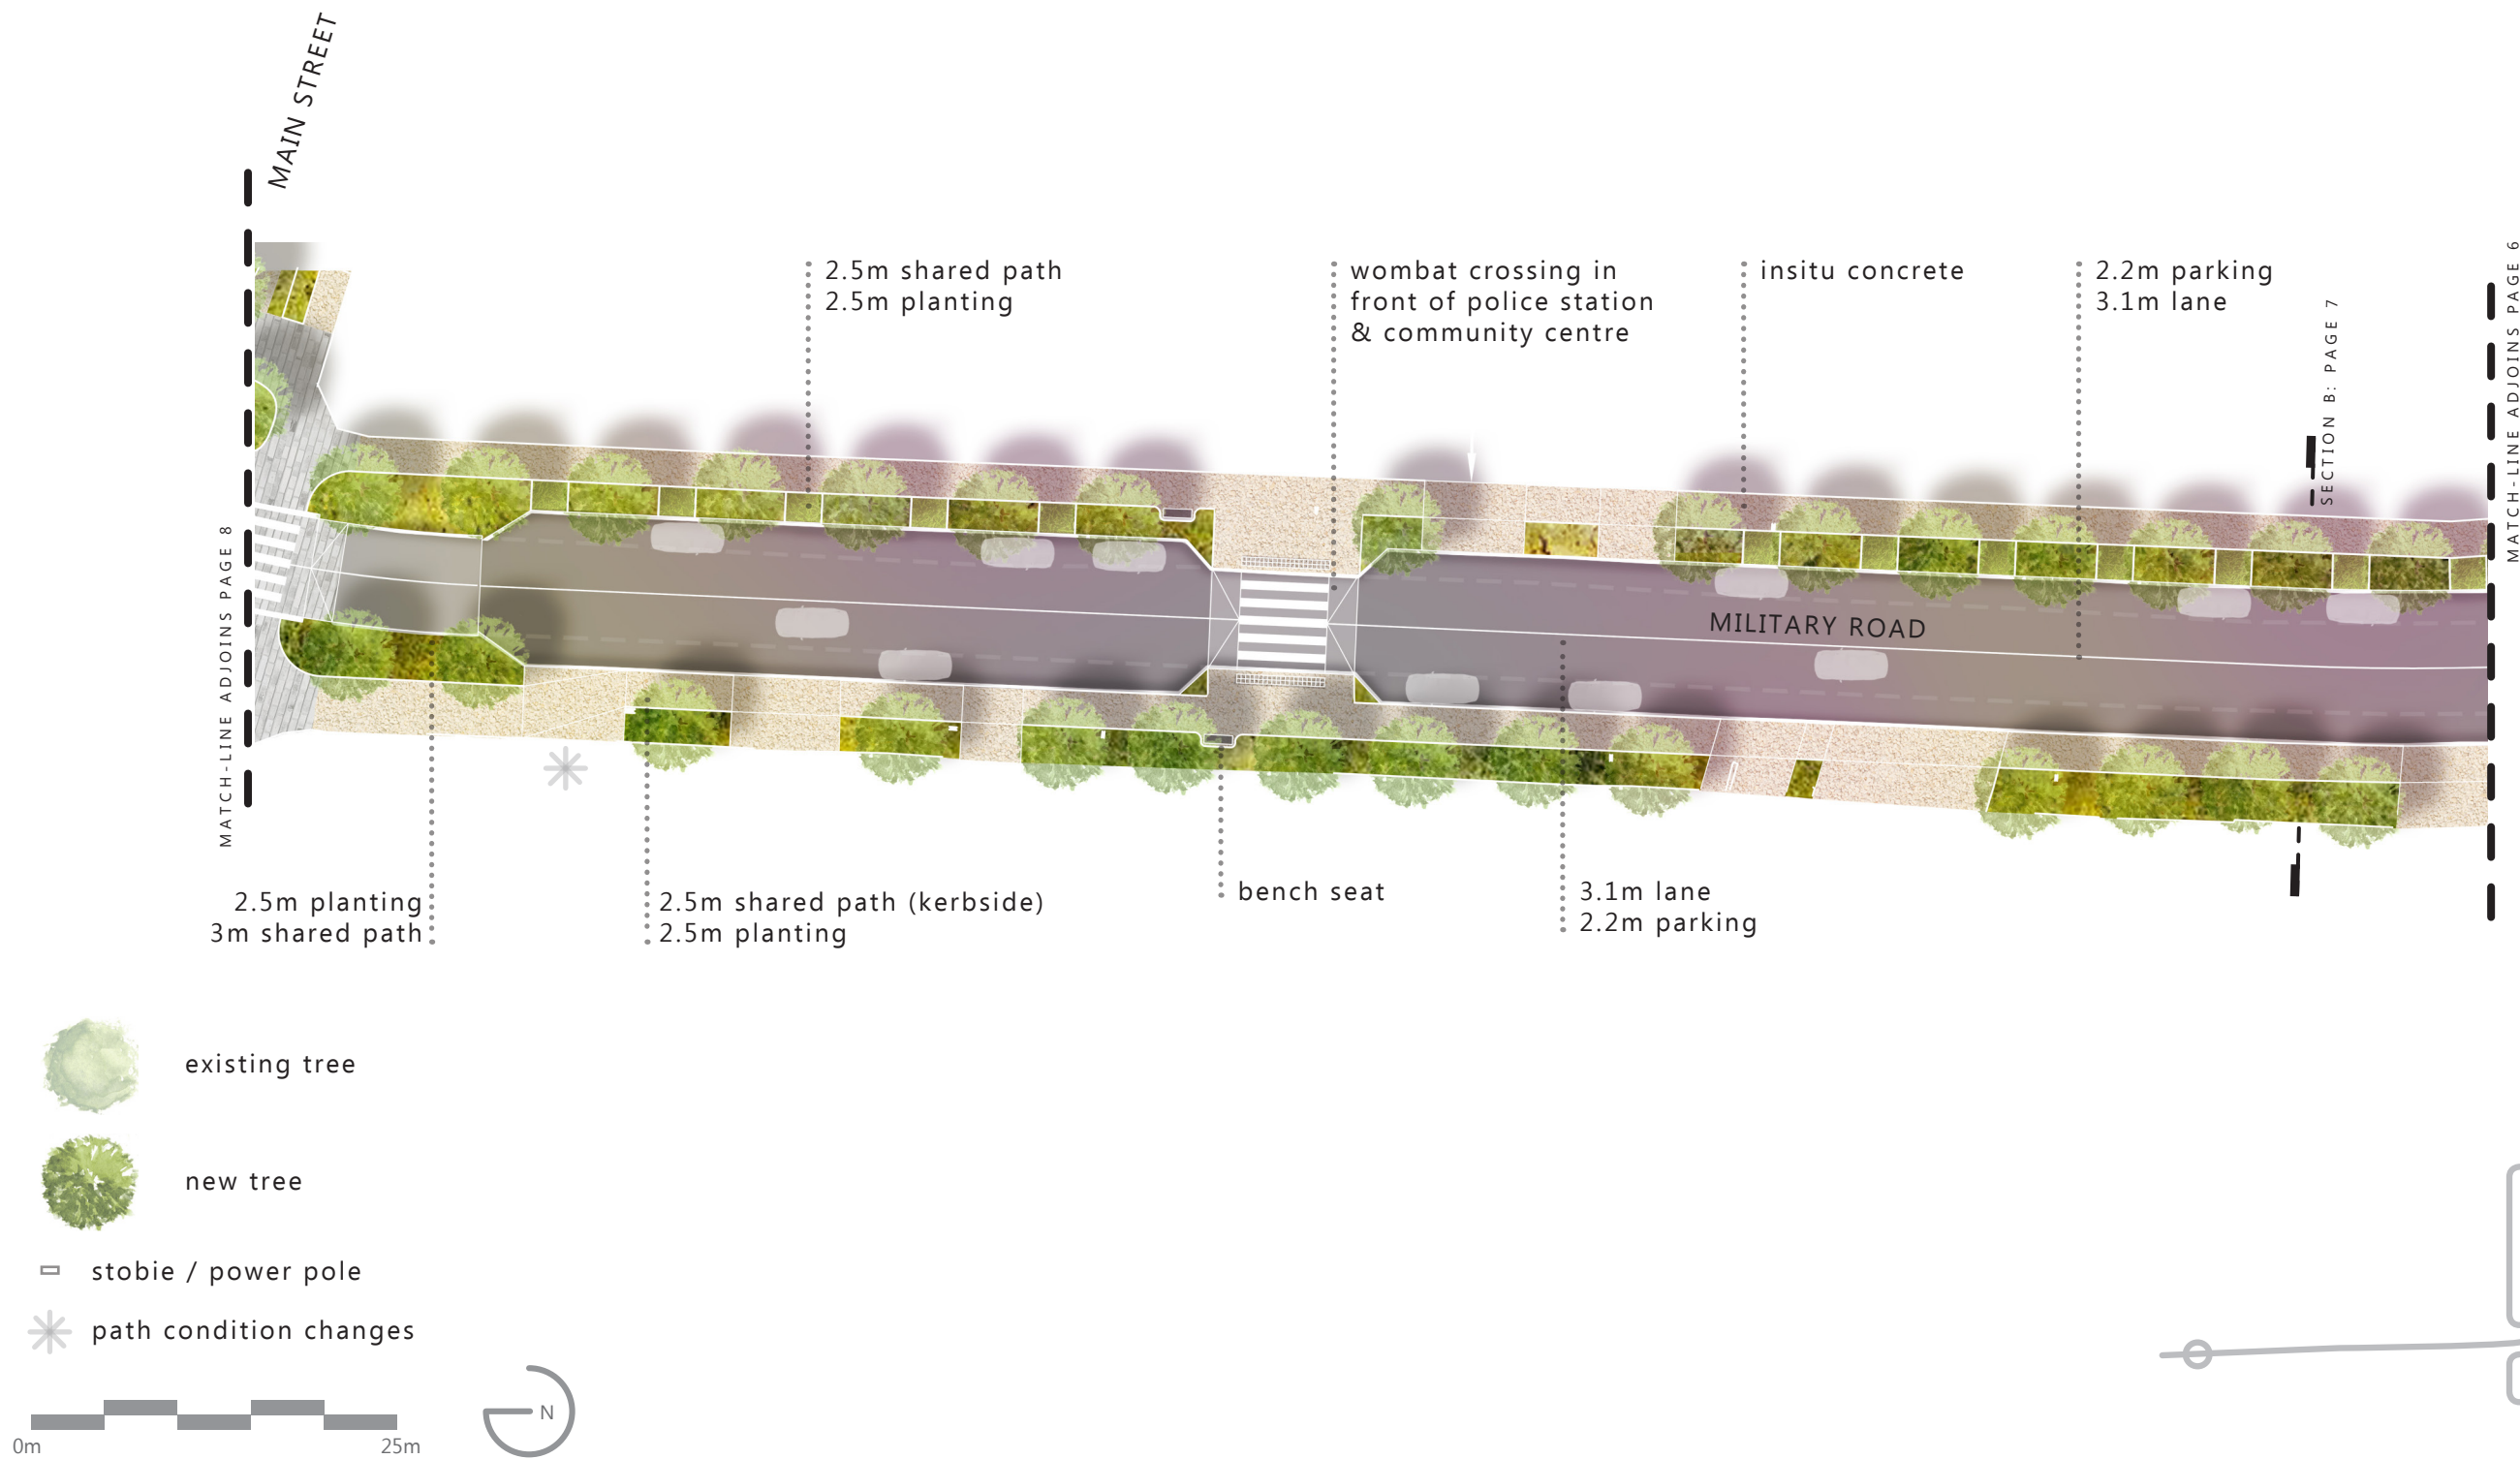



MILITARY ROAD SOUTH | CONCEPT PLAN B

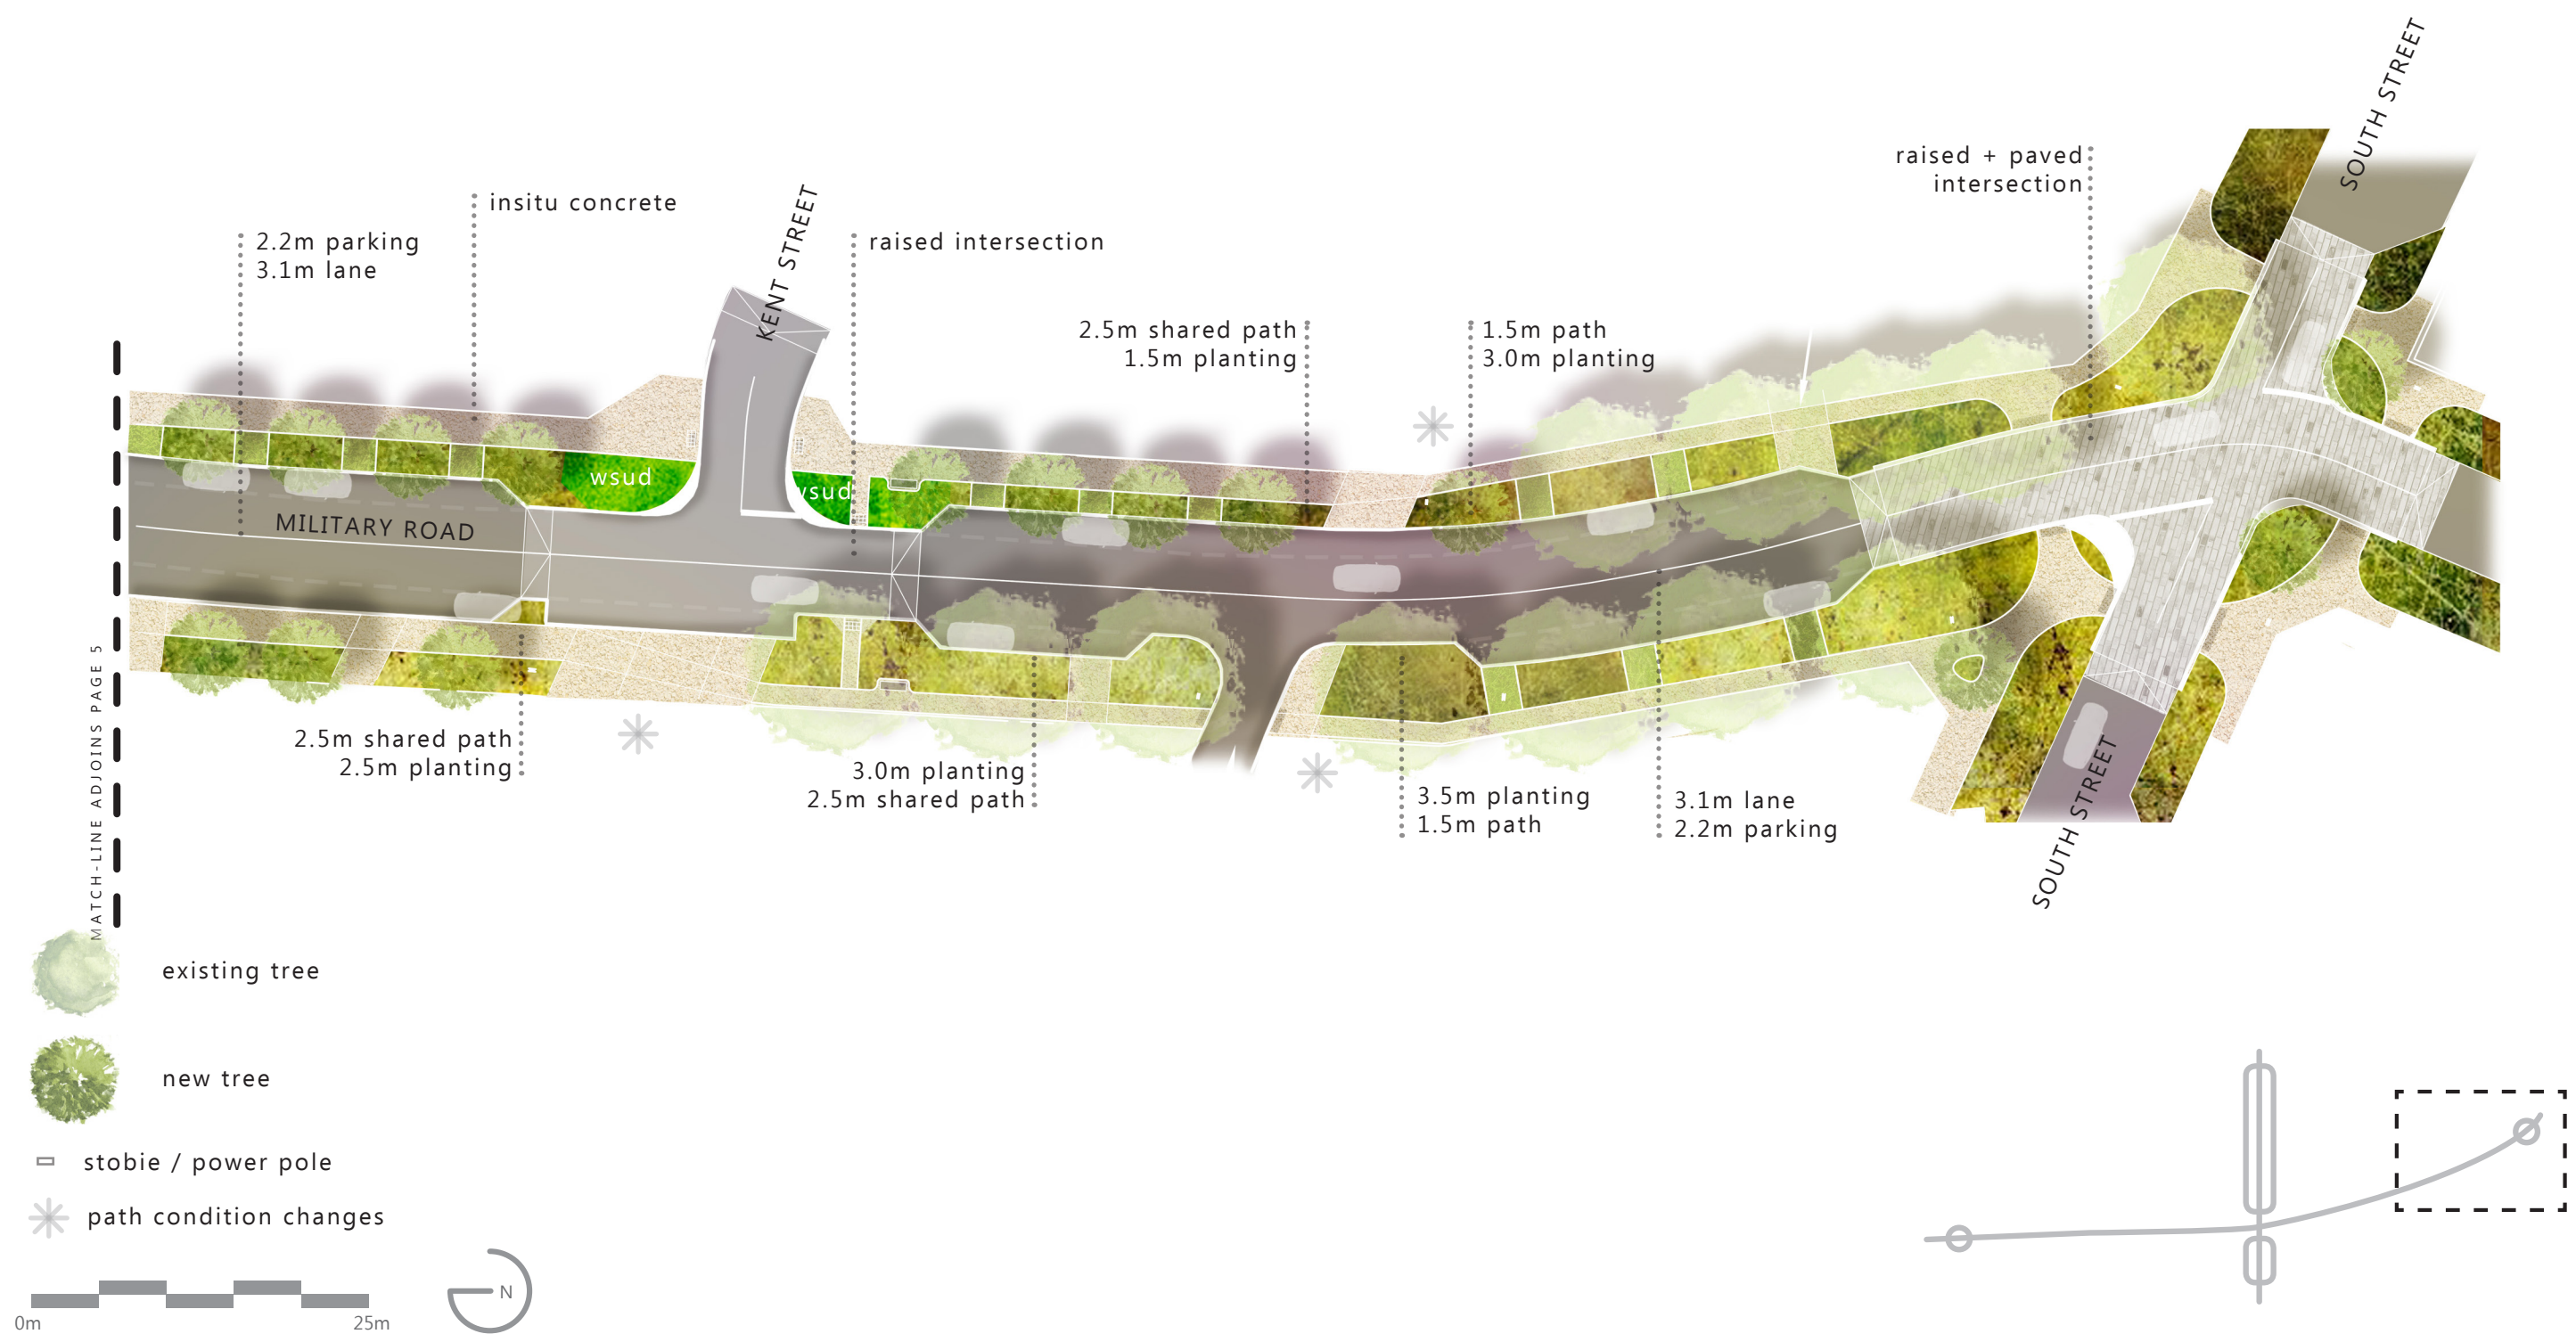



MILITARY ROAD | SECTIONS


SECTION A



SECTION B






*trees shown at 10 year maturity

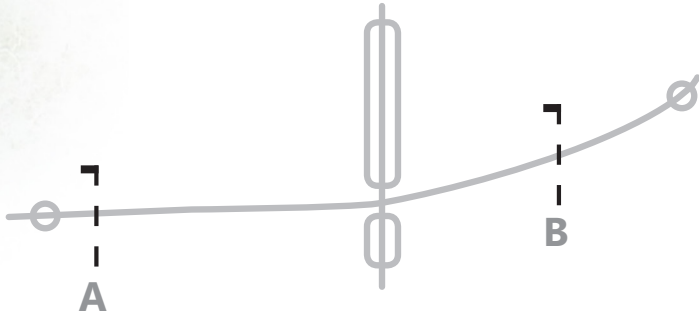




MAIN STREET EAST | CONCEPT PLAN

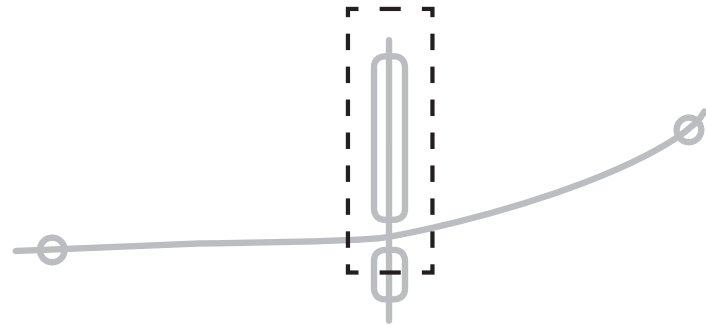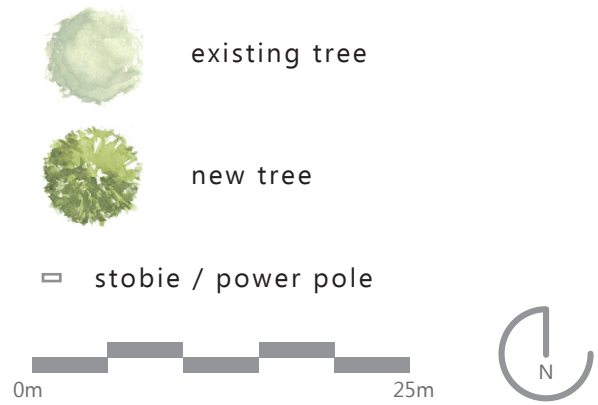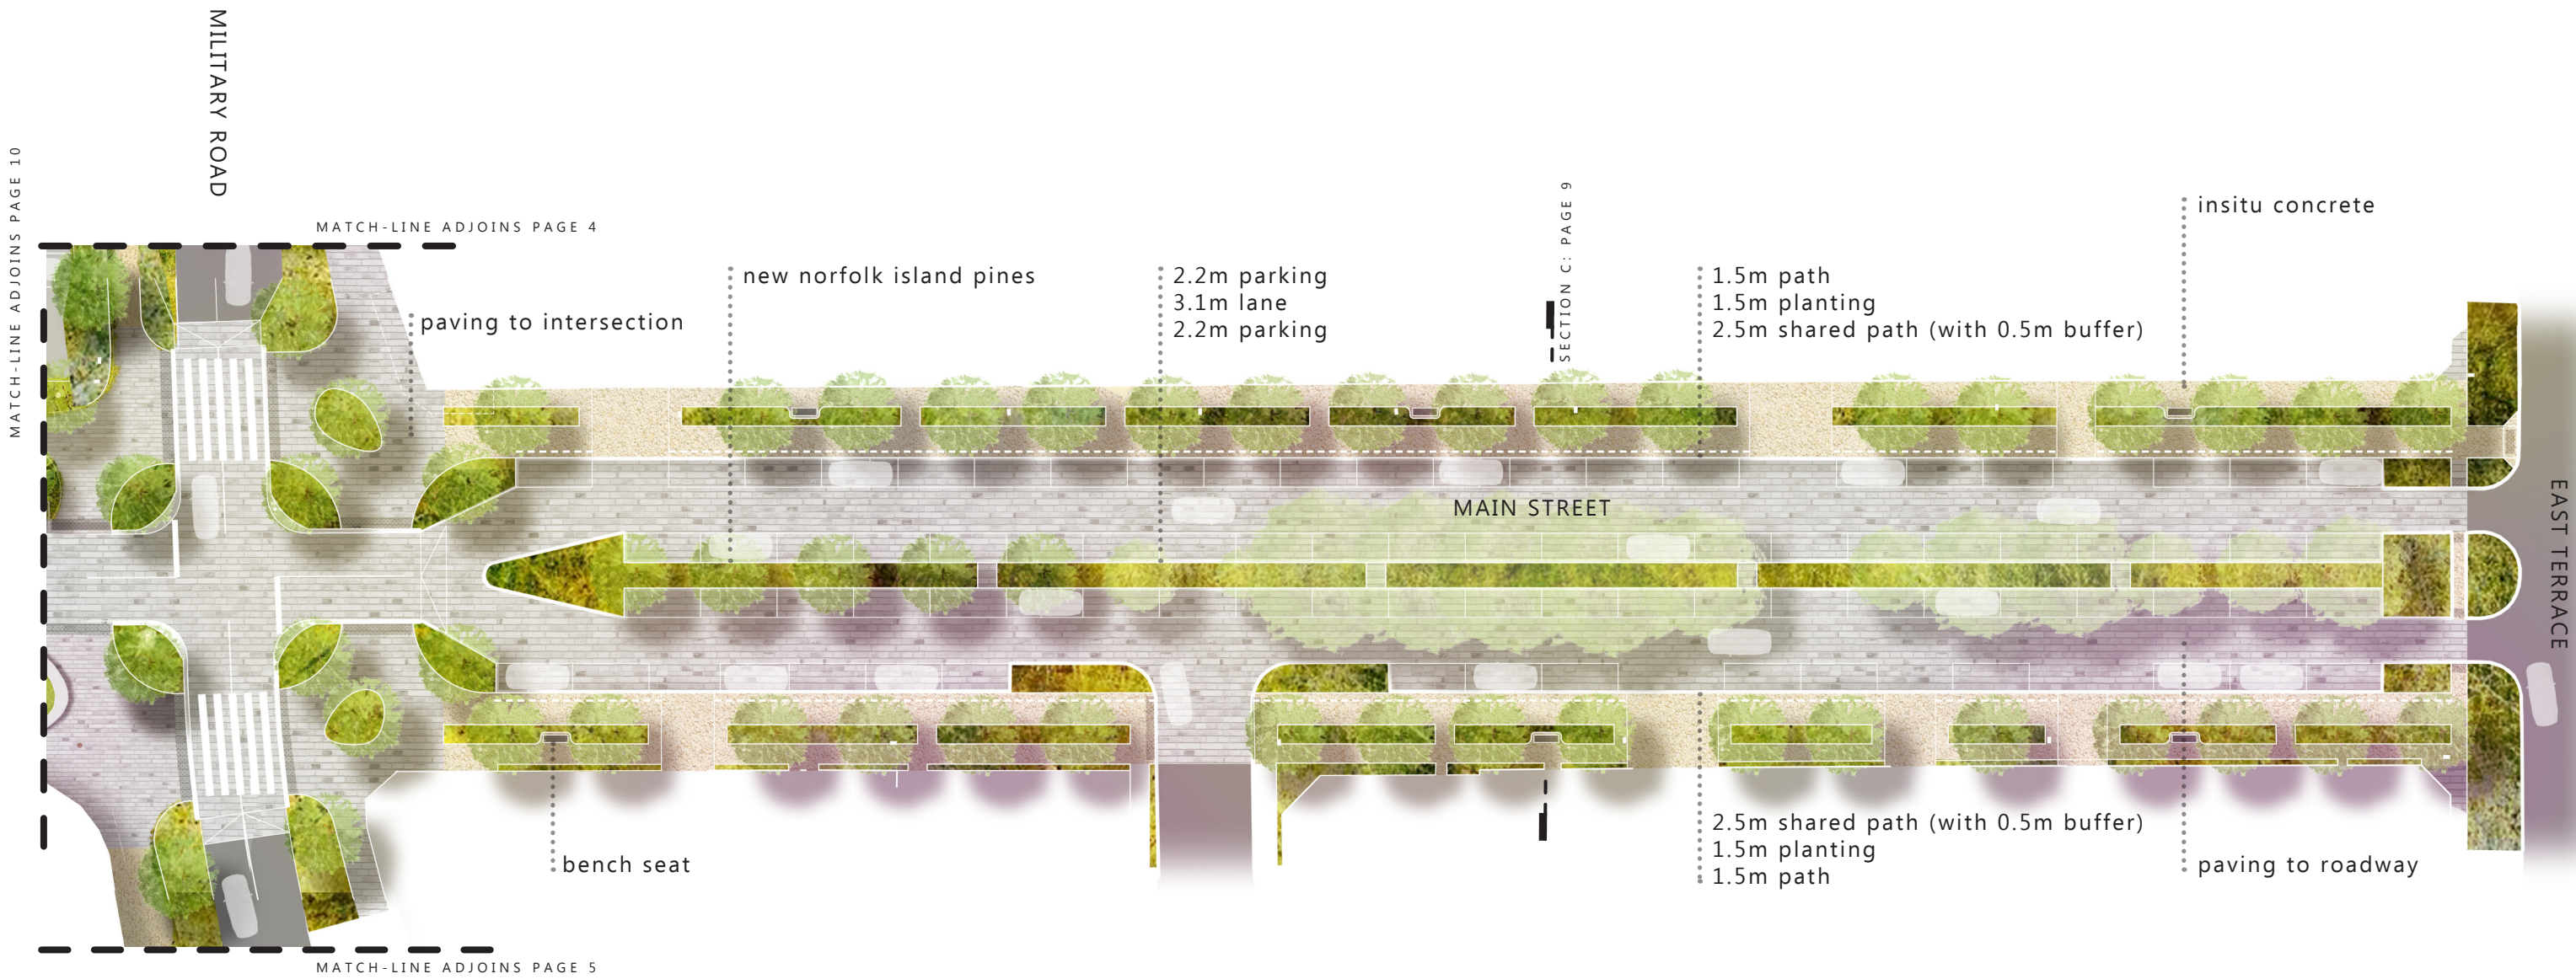




MAIN STREET EAST | SECTION

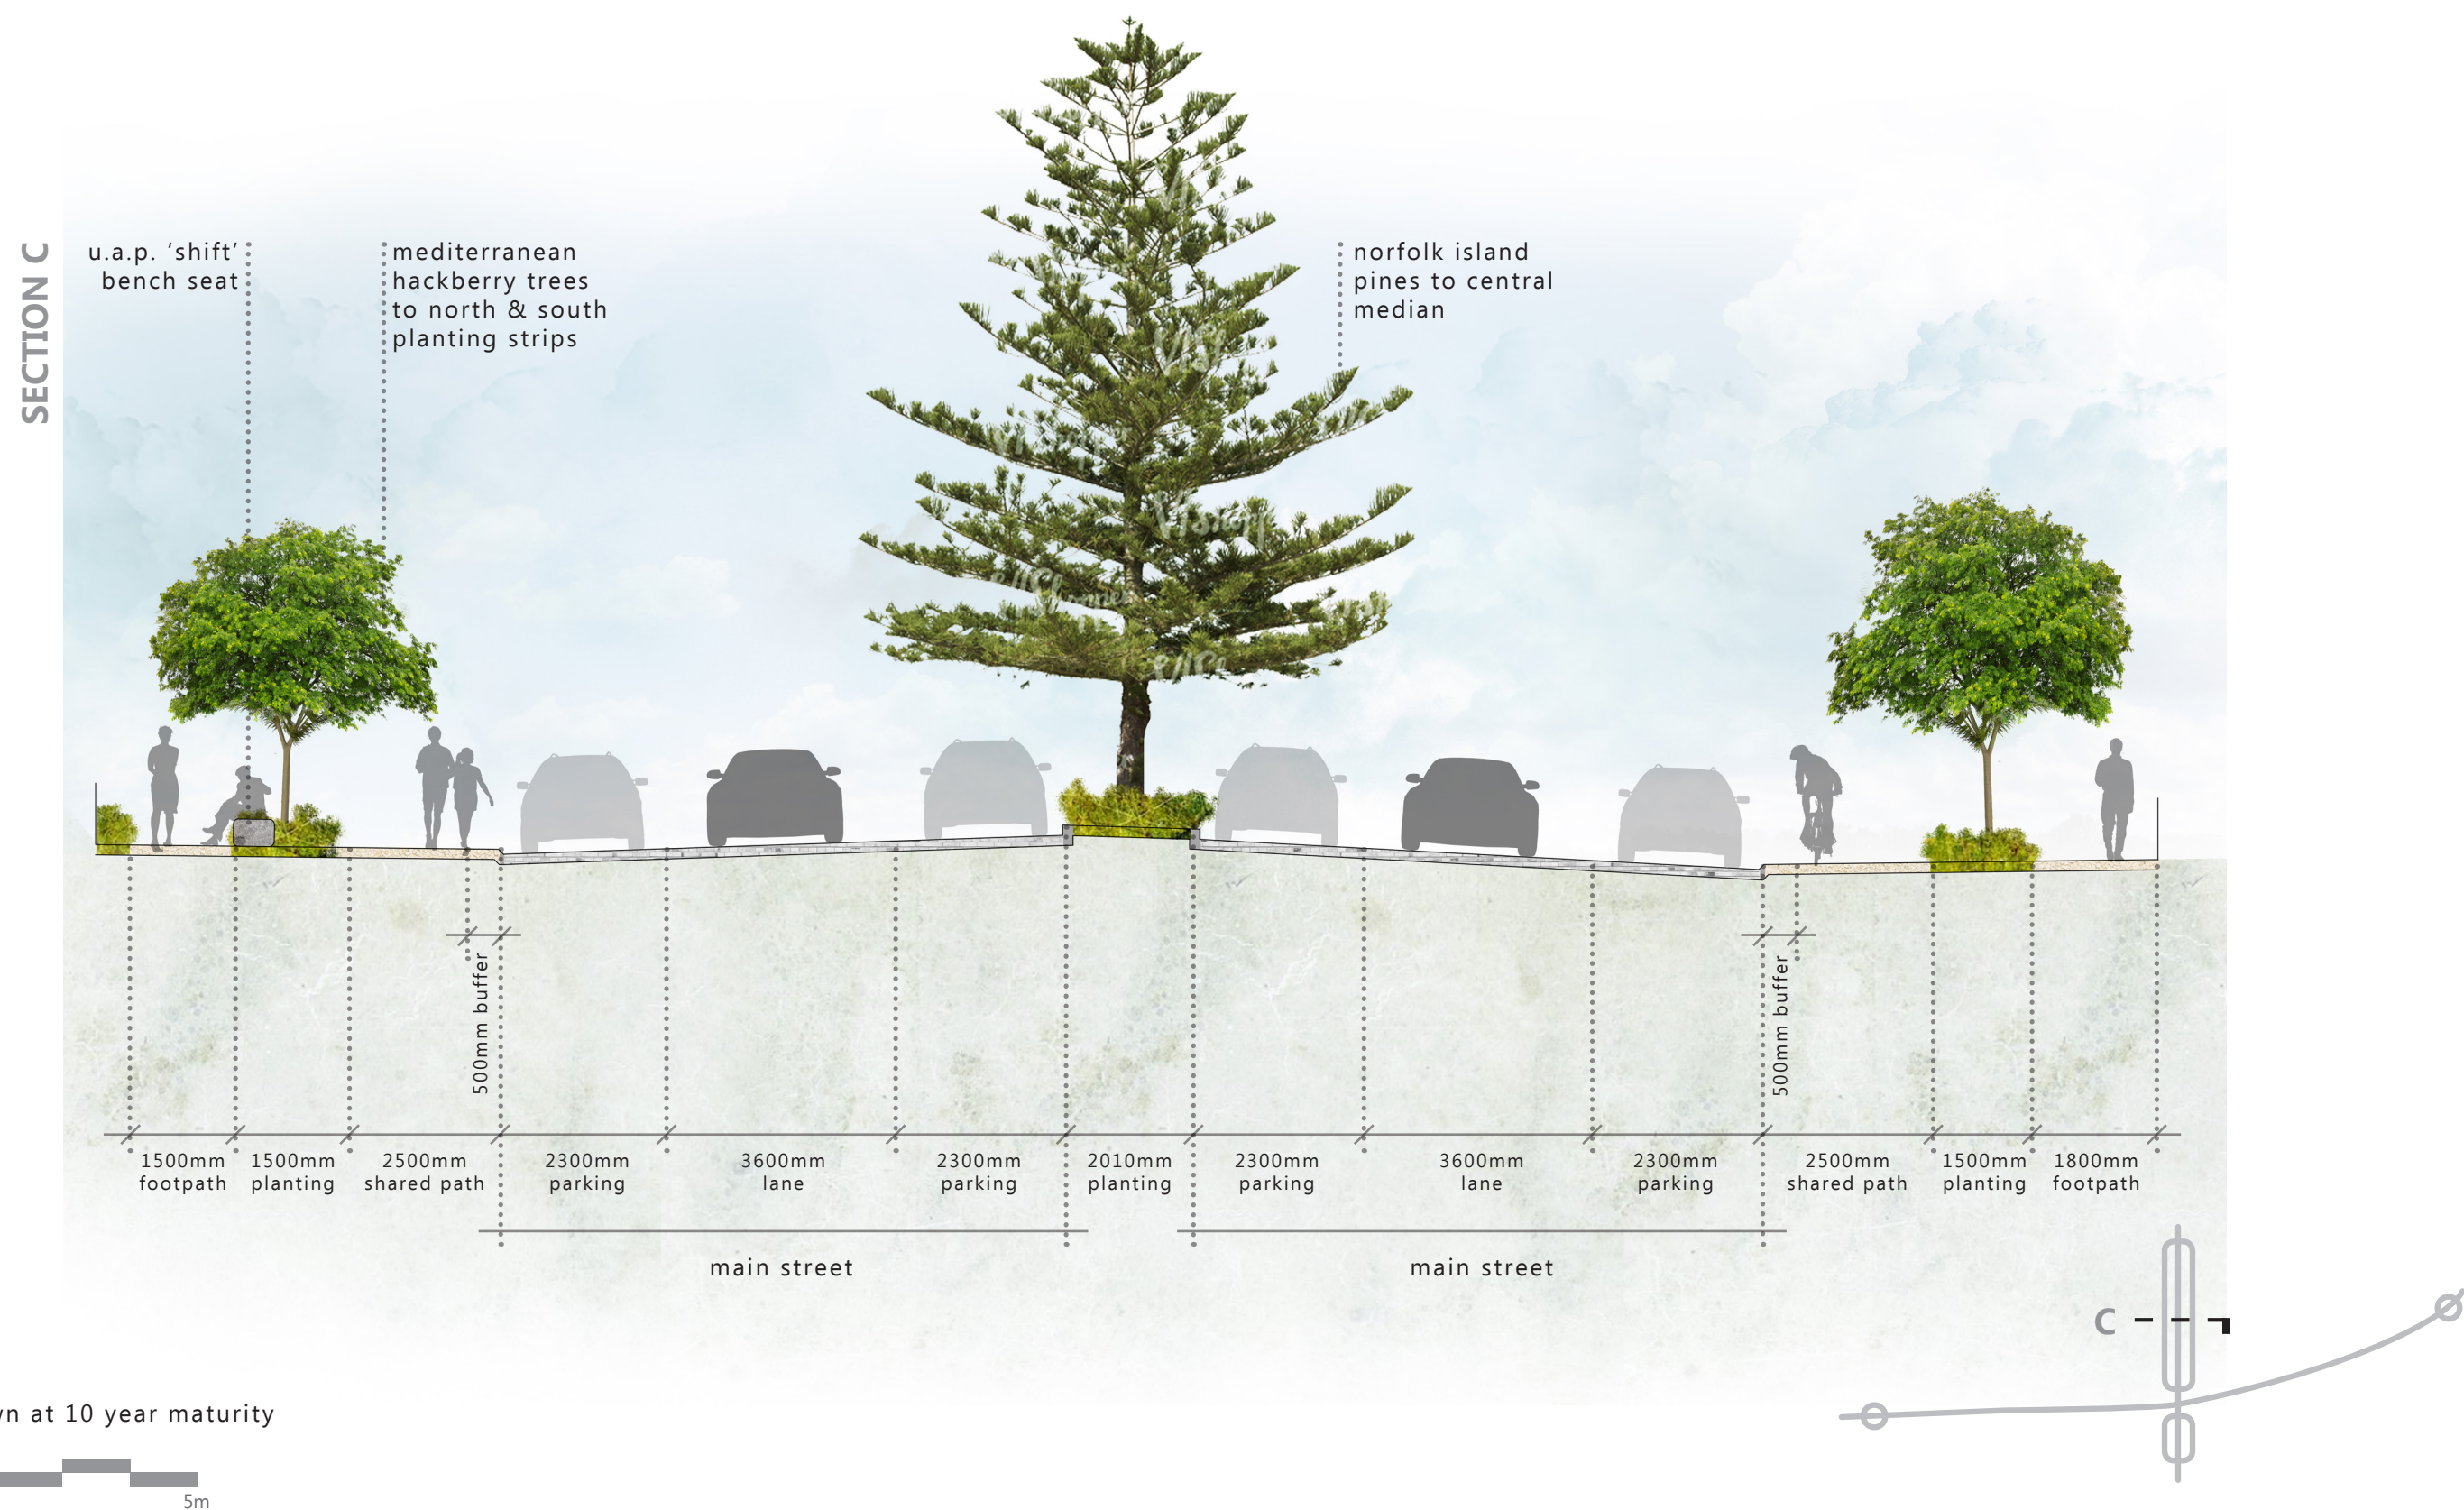




MAIN STREET WEST | CONCEPT PLAN

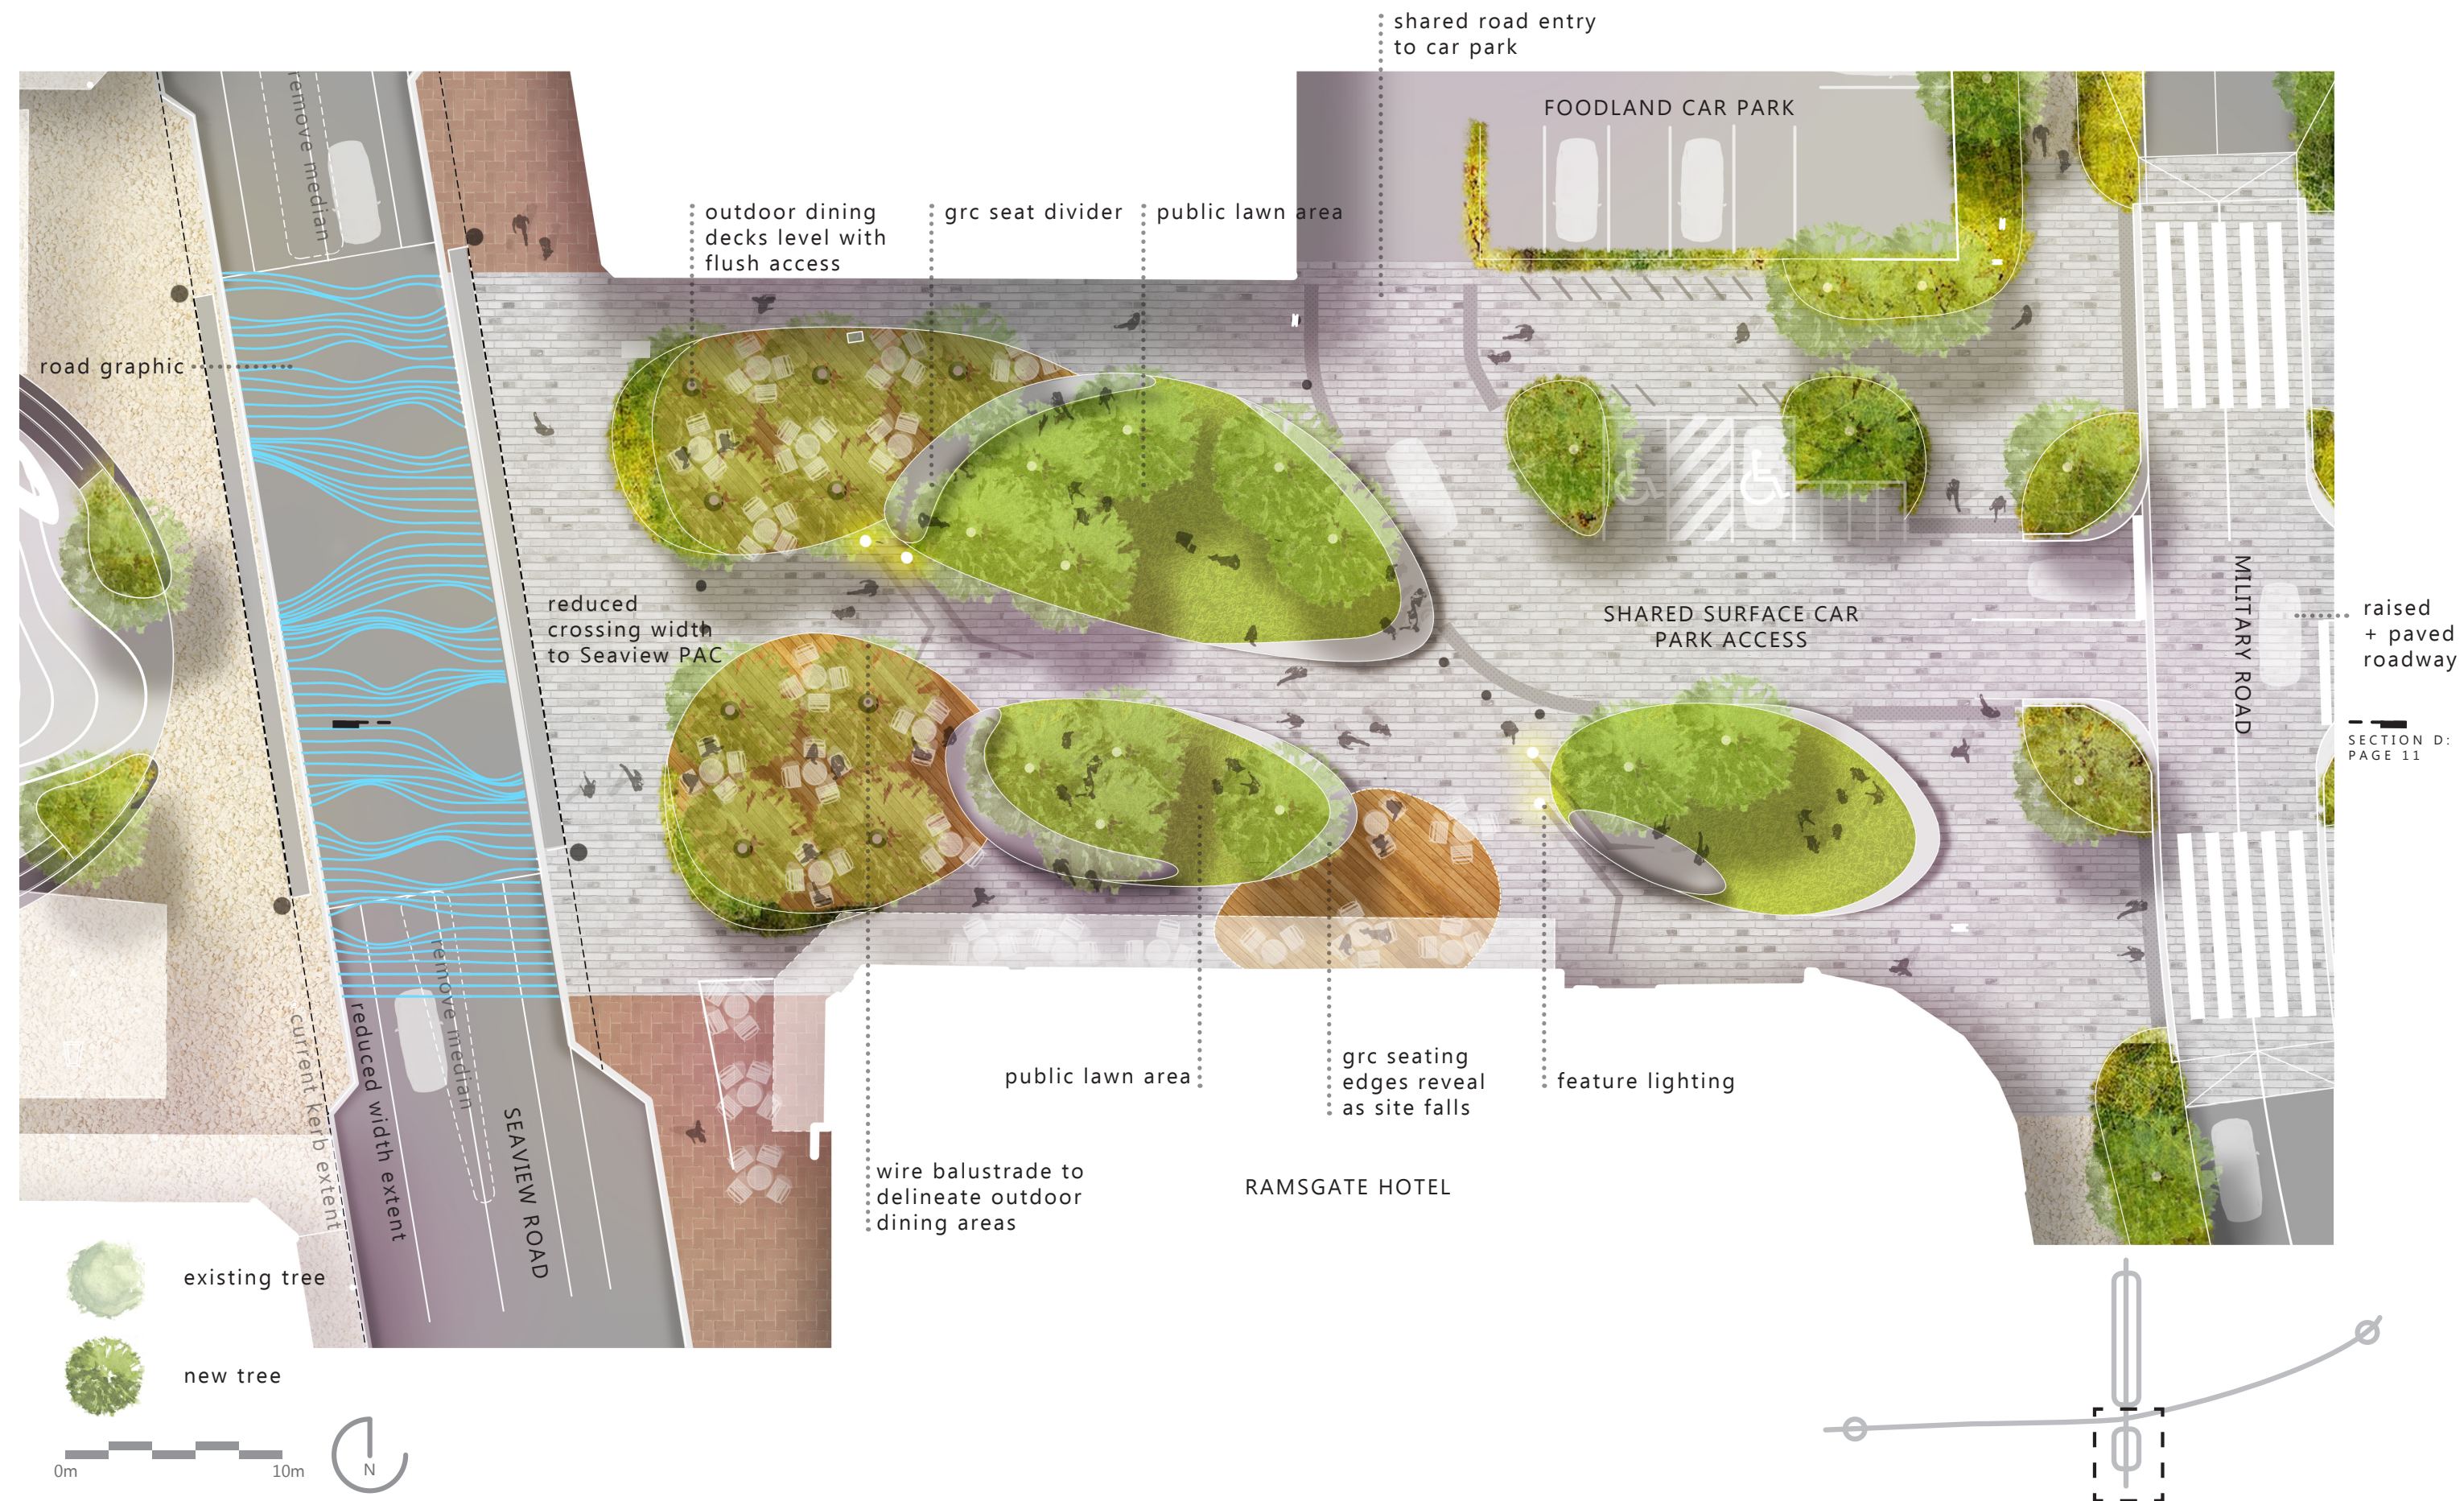




MAIN STREET WEST | SECTION

SECTION D

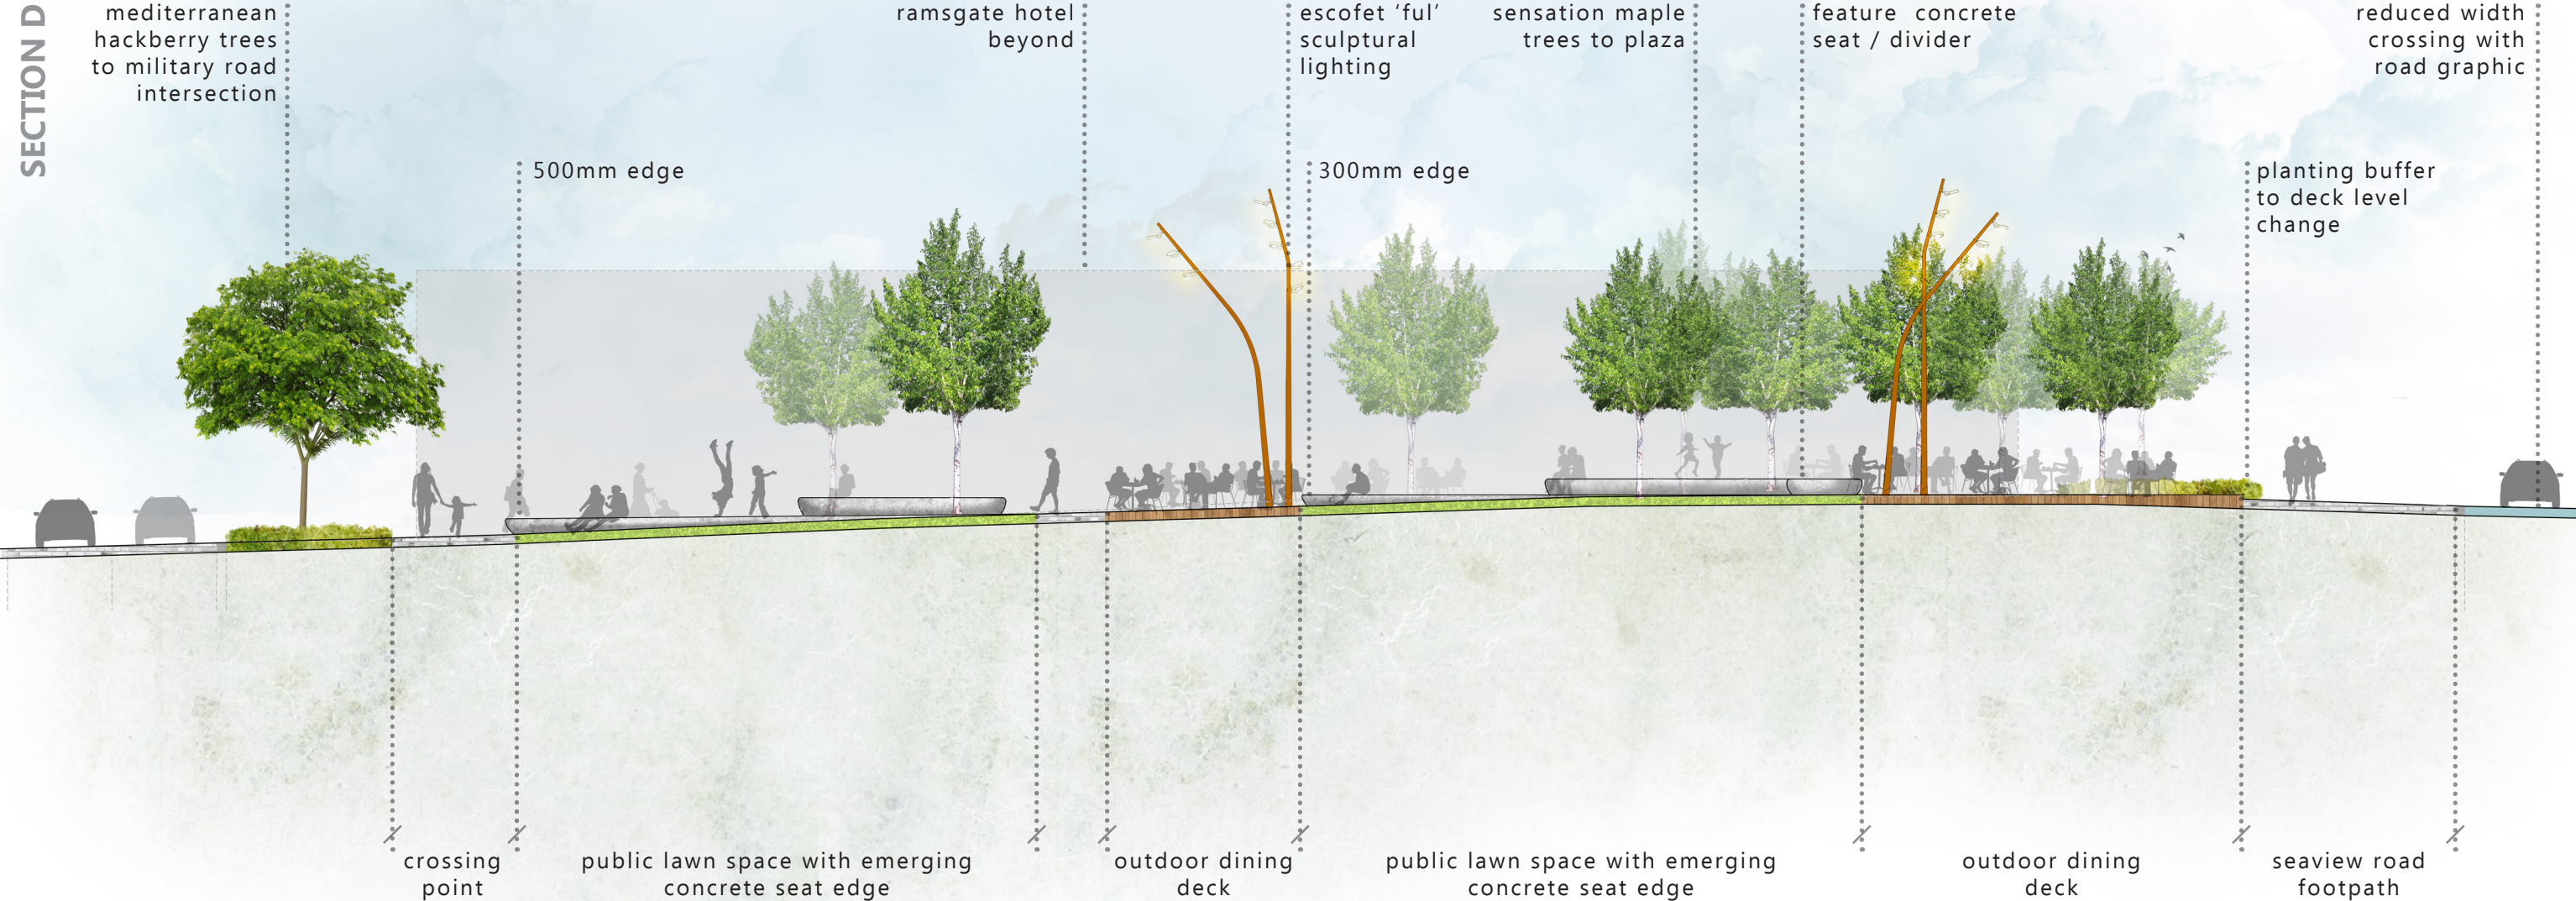


*trees shown at 10 year maturity

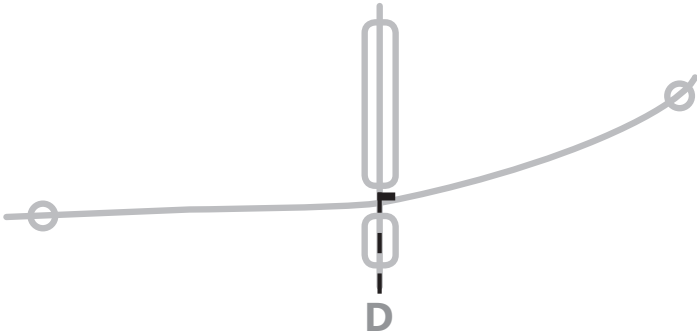



TREE SPECIES MASTER PLAN

APPROX 166 NEW TREES
6 EXISTING TREES REMOVED

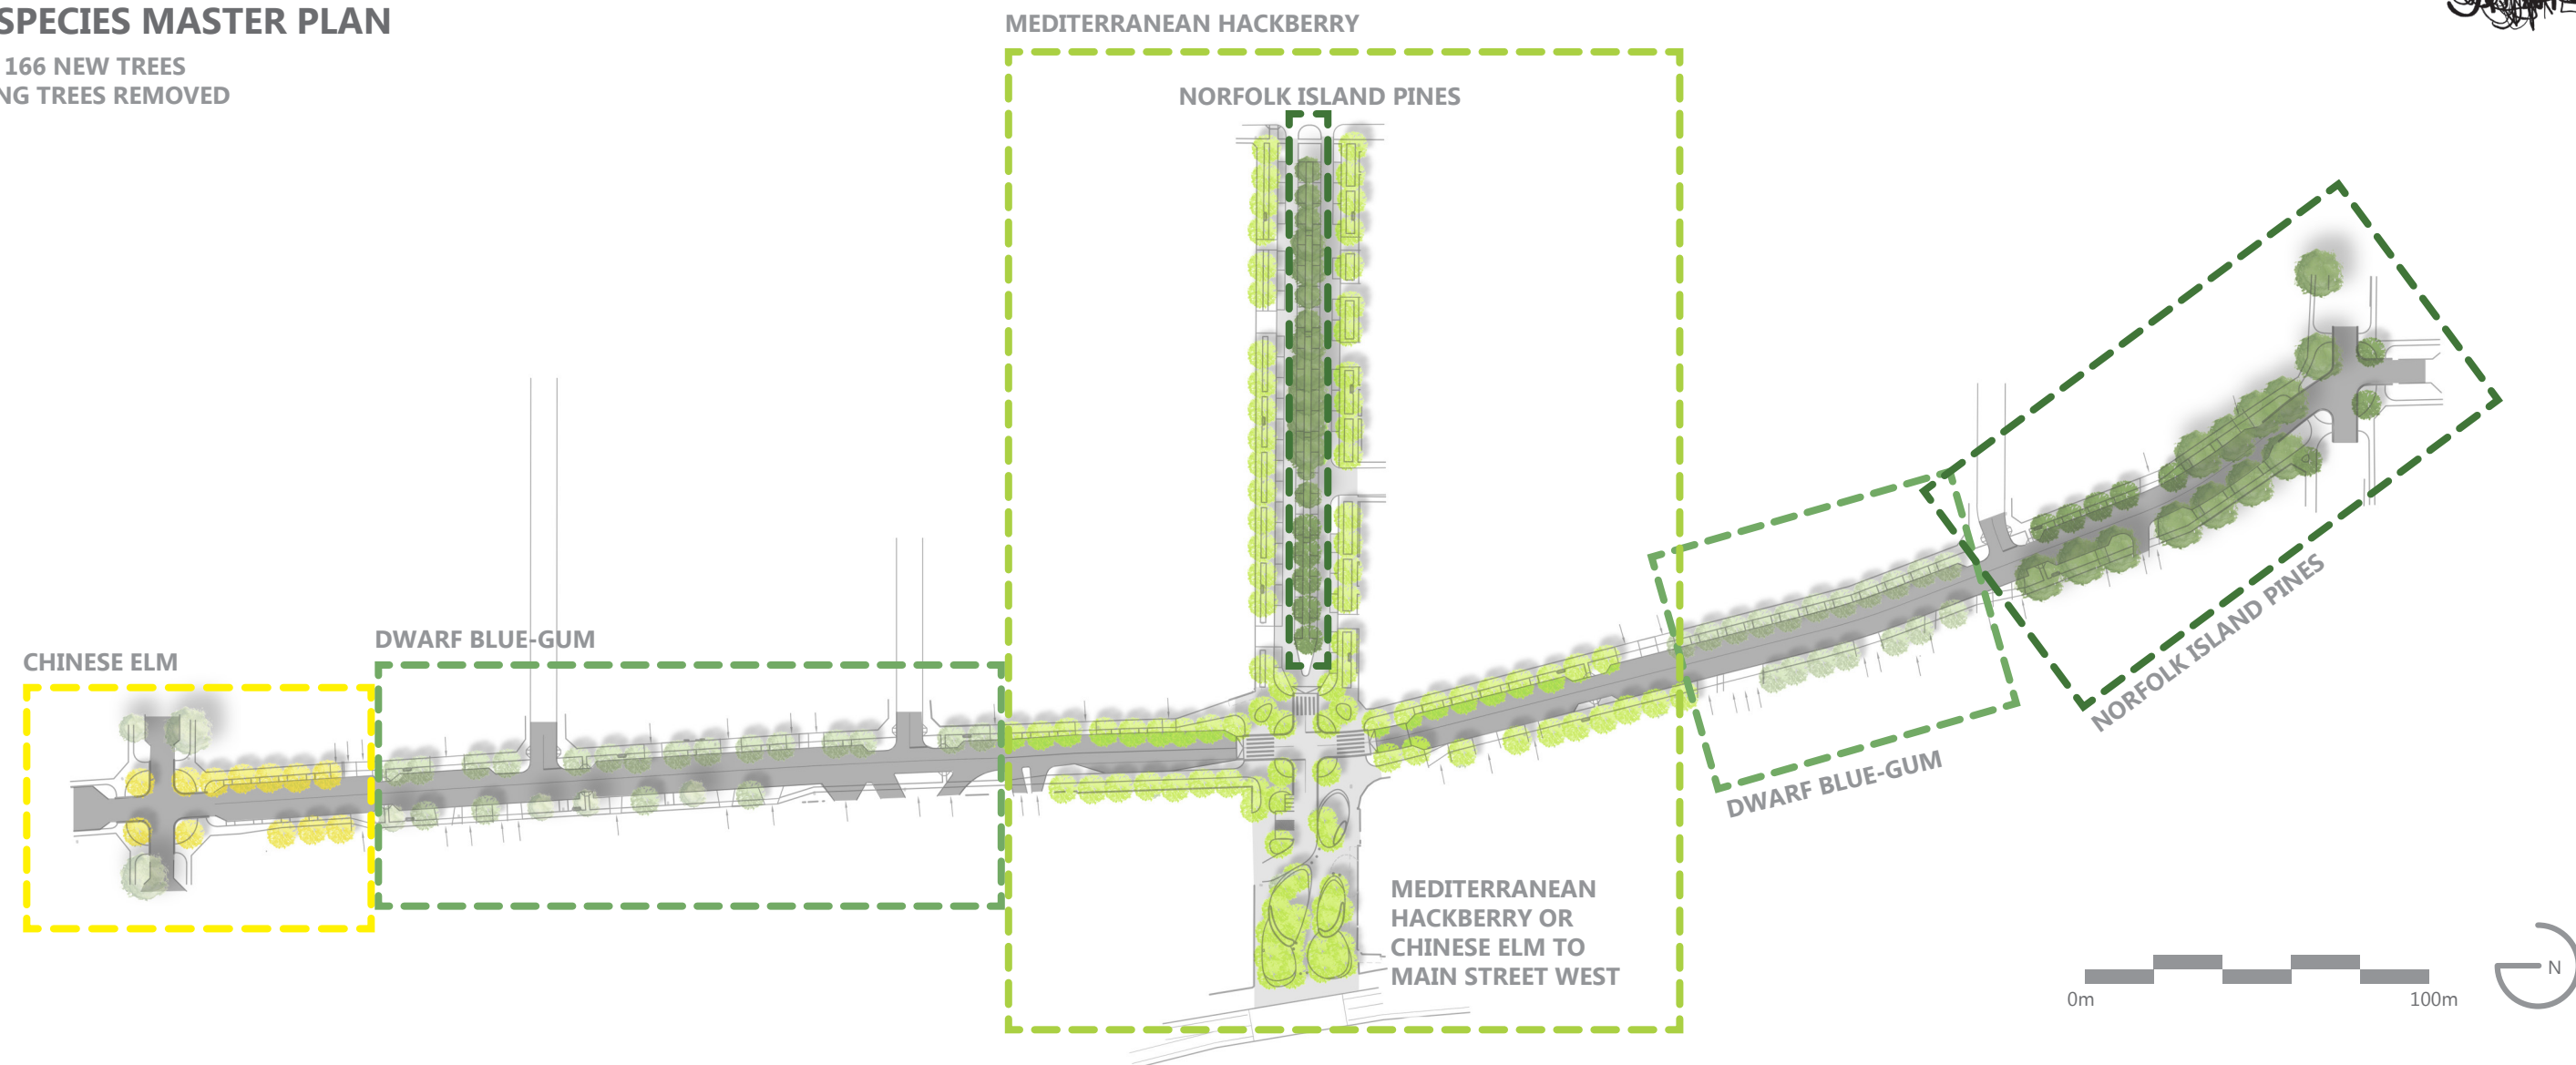

Chinese Elm . *Ulmus parvifolia*



- + Good shade tree
- + Deciduous
- + Seasonal colour

Dwarf Blue-Gum . *Eucalyptus 'Euky Dwarf'*



- + South Australian native
- + Attractive pink flowers
- + Bird and insect attracting

Norfolk Island Pine . *Araucaria heterophylla*



- + Match existing Henley character
- + Slow growing

Mediterranean Hackberry . *Celtis australis*



- + Good shade tree
- + Deciduous
- + Bird attracting



